





PLAN SHOWING THE PROPOSED ADDITIONAL CONSTRUCTION OF THE FIRST FLOOR ROOMS IN THE EXISTING GROUND FLOOR HOSTEL BUILDING FOR ST. ANTONY'S COLLEGE OF ARTS & SCIENCE AT AMALA ANNAI NAGAR, AMMAKULATHUPATTI IN S.No: 32, 33 & 35, OF THAMARAIPADI VILLAGE & PANCHAYAT, DINDIGUL TALUK & DISTRICT

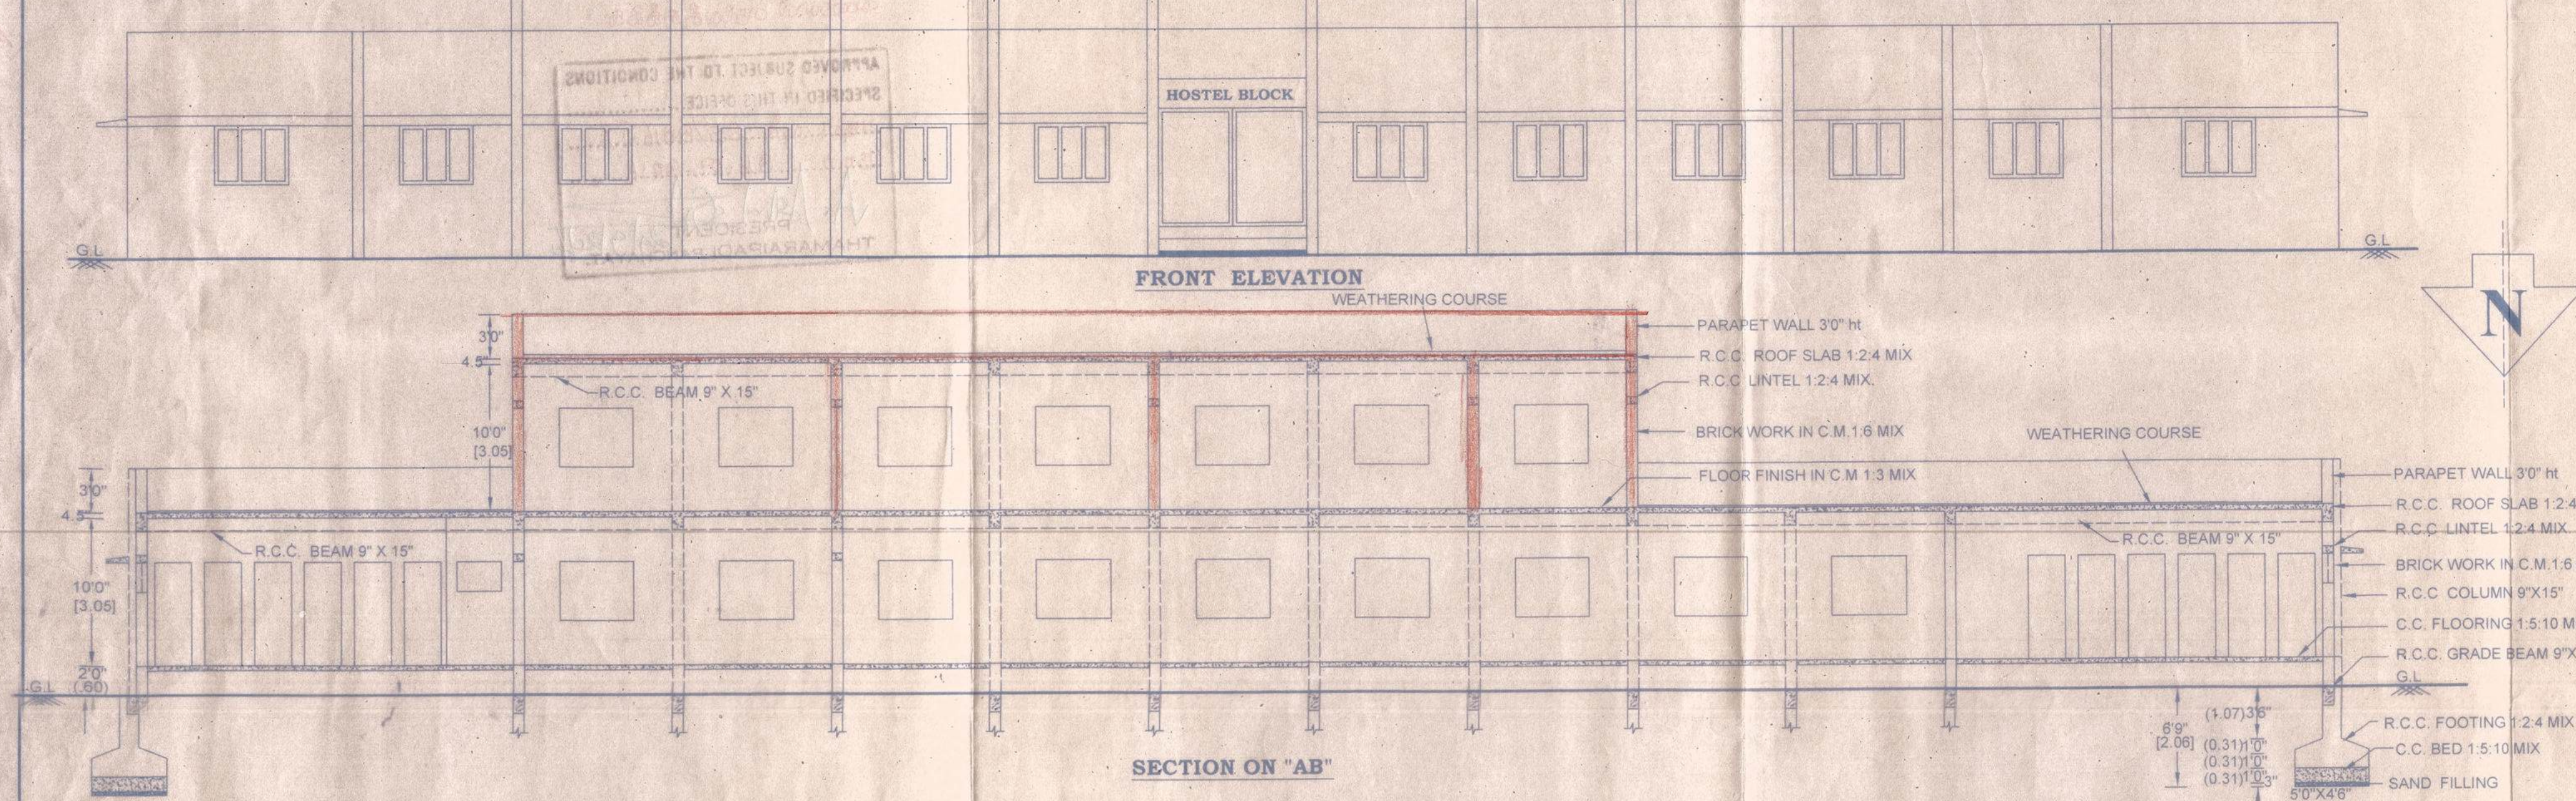

JOINERIES		feet	(OR)	metre
ED	DOOR	10'0" X 8'0"	(OR)	3.05 X 2.4
D	DOOR	8'0" X 7'0"	(OR)	1.83 X 2.14
D1	DOOR	4'0" X 7'0"	(OR)	1.22 X 2.14
D2	DOOR	3'0" X 7'0"	(OR)	0.91 X 2.14
D3	DOOR	2'6" X 7'0"	(OR)	0.76 X 2.14
W	WINDOW	5'0" X 4'0"	(OR)	1.52 X 1.22
V	VENTILATOR	3'0" X 2'0"	(OR)	0.91 X 0.61
V1	VENTILATOR	2'6" X 2'0"	(OR)	0.76 X 0.61

<u>AREA DETAILS</u>		Sq.ft.	(OR)	Sq.ft.
EXISTING BUILDING G.FLOOR	:	9730.00	(OR)	903.9
PROPOSED BUILDING F.FLOOR	:	1995.00	(OR)	185.3

<u>SPECIFICATION</u>	
FOUNDATION	R.C.C. COLUMN 1:2:4 MIX OVER A BENCH OF C.C. 1:5:10 MIX.
BASEMENT	R.C.C. COLUMN 1:2:4 MIX & BRICK WORK IN C.M 1:6 MIX.
SUPERSTRUCTURE	BRICK WORK IN C.M 1:6 MIX & COLUMNS OF R.C.C. ROOF SLAB 1:2:4 MIX, 4.5" THICK.
ROOFING	C.C. FLOORING 1:5:10 MIX & TOP FINISH WITH C.M 1:3 MIX, 3/4" THICK.
FLOORING	PLASTERING WITH C.M 1:5 MIX, 1/2" THICK PROVIDED (LEACH PIT TYPE) HOSTEL BUILDING.
PLASTERING	
LAT & BATH	
USAGE	

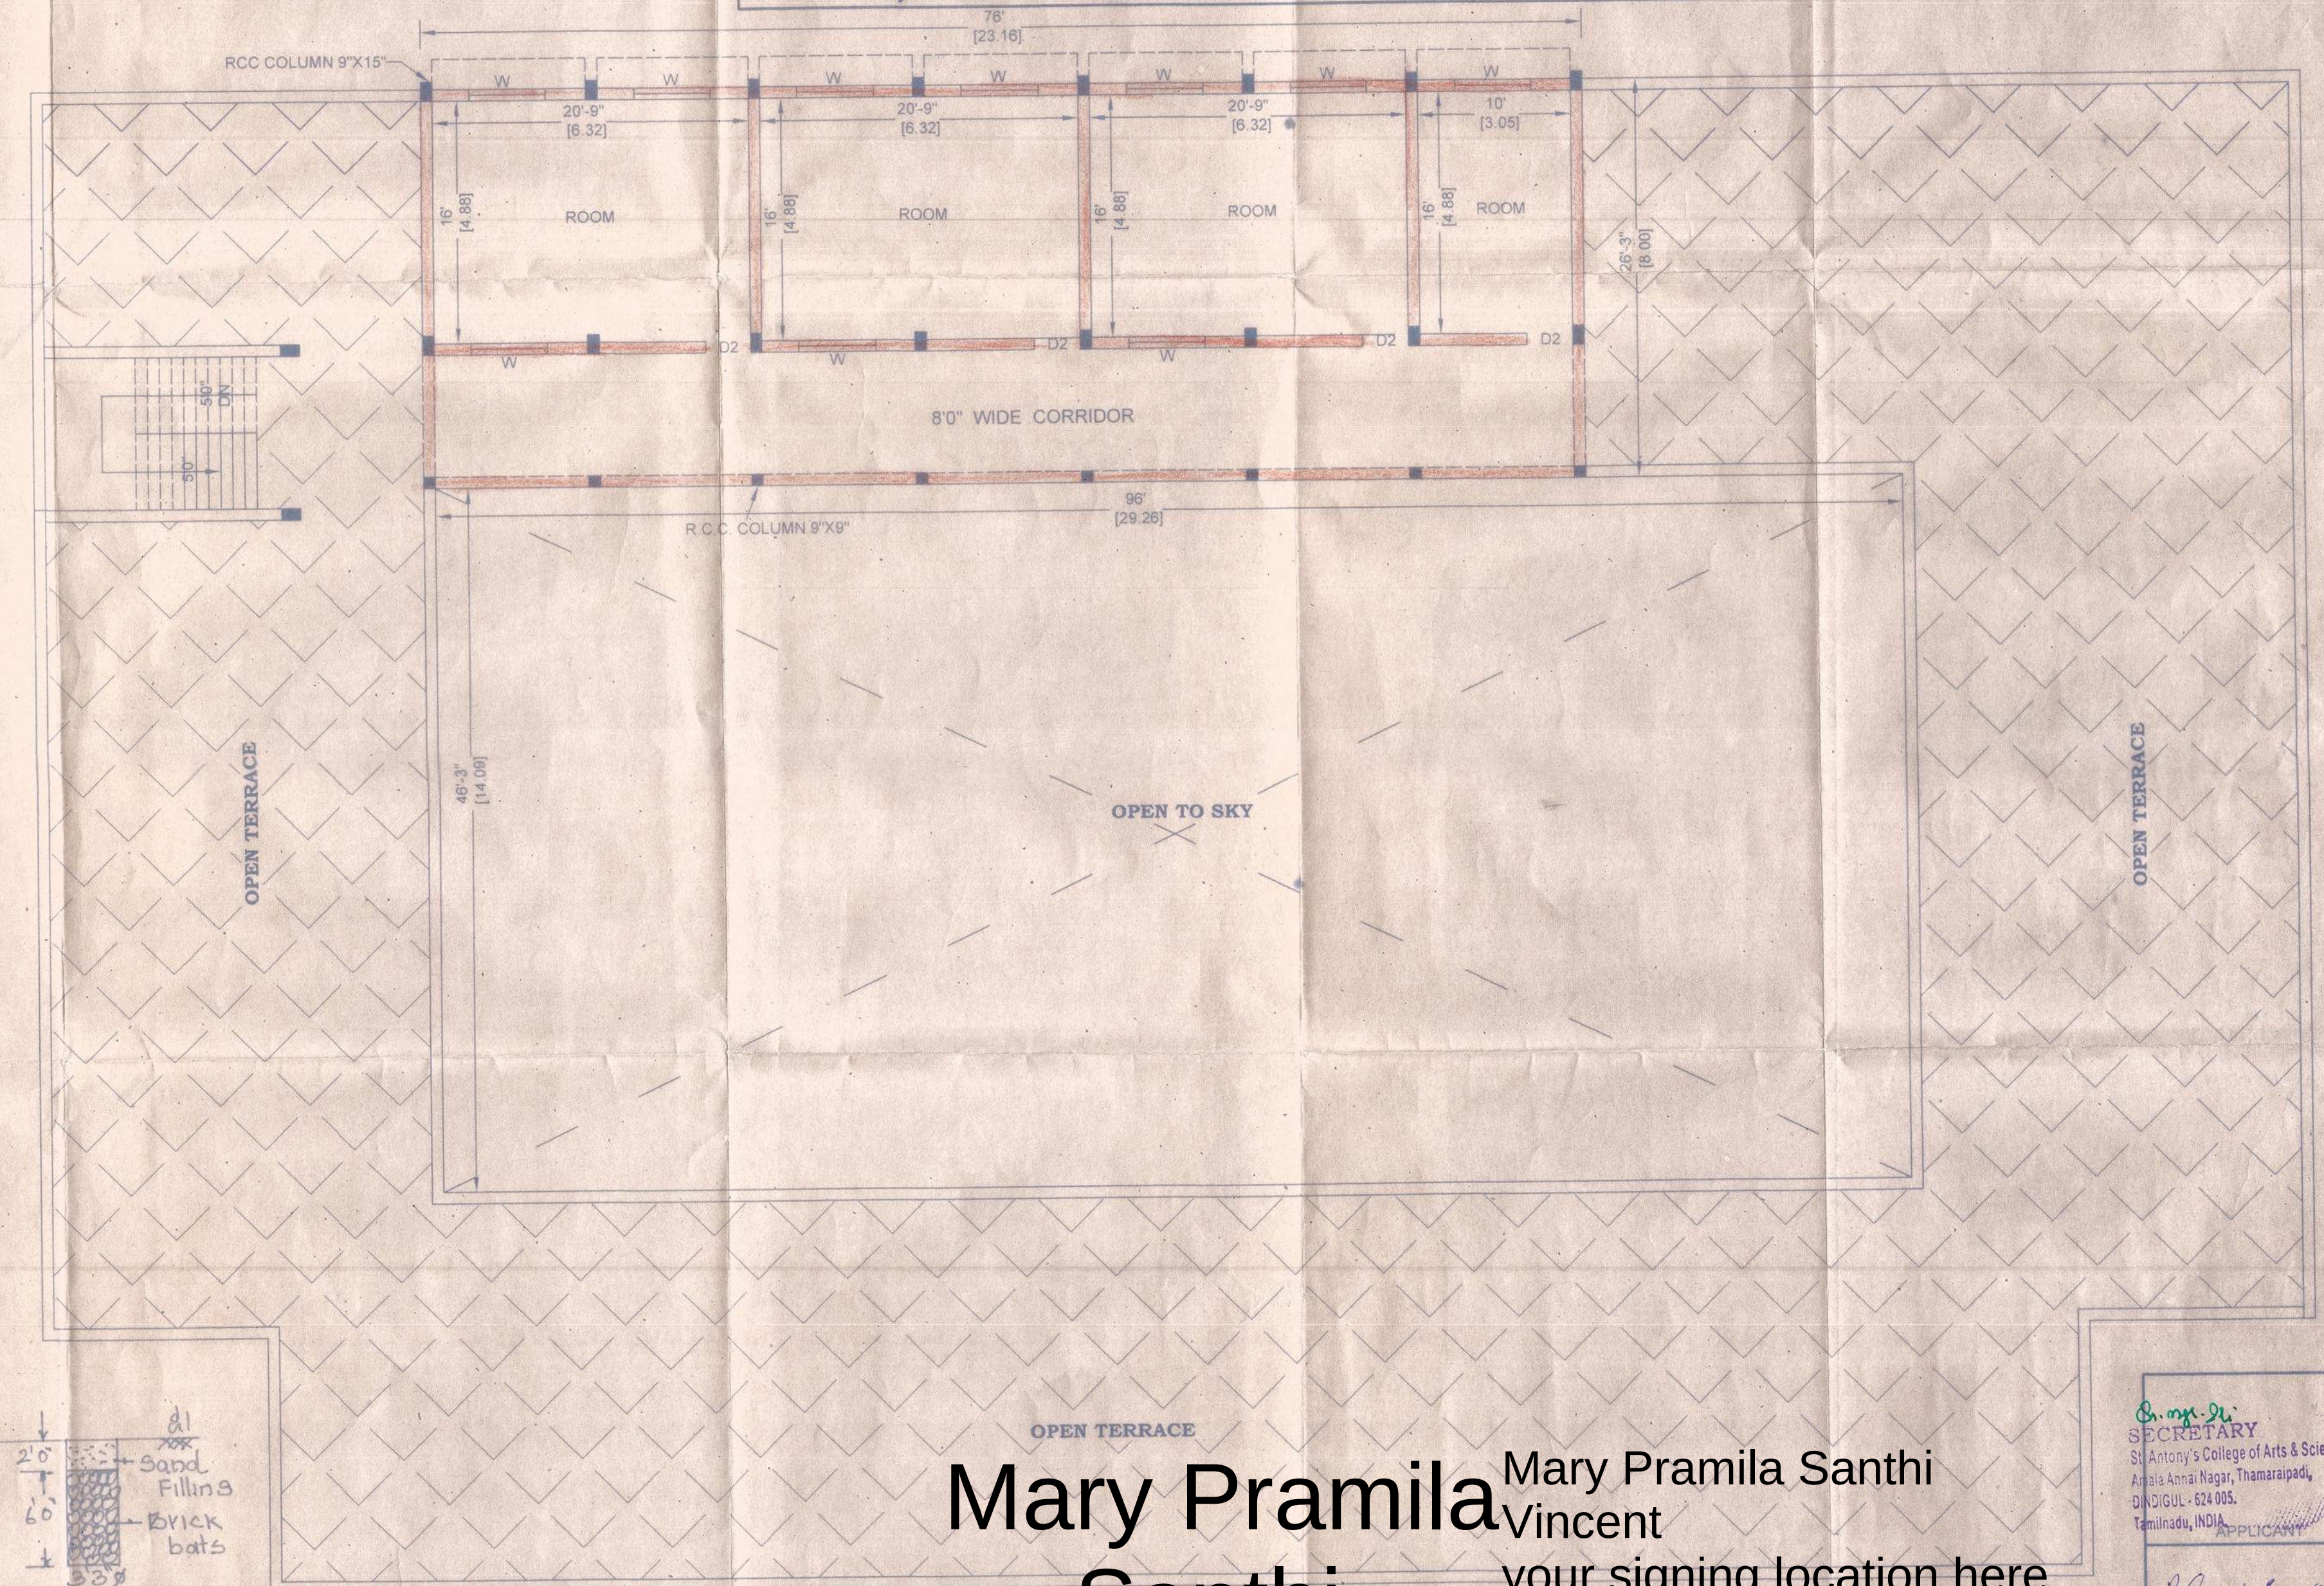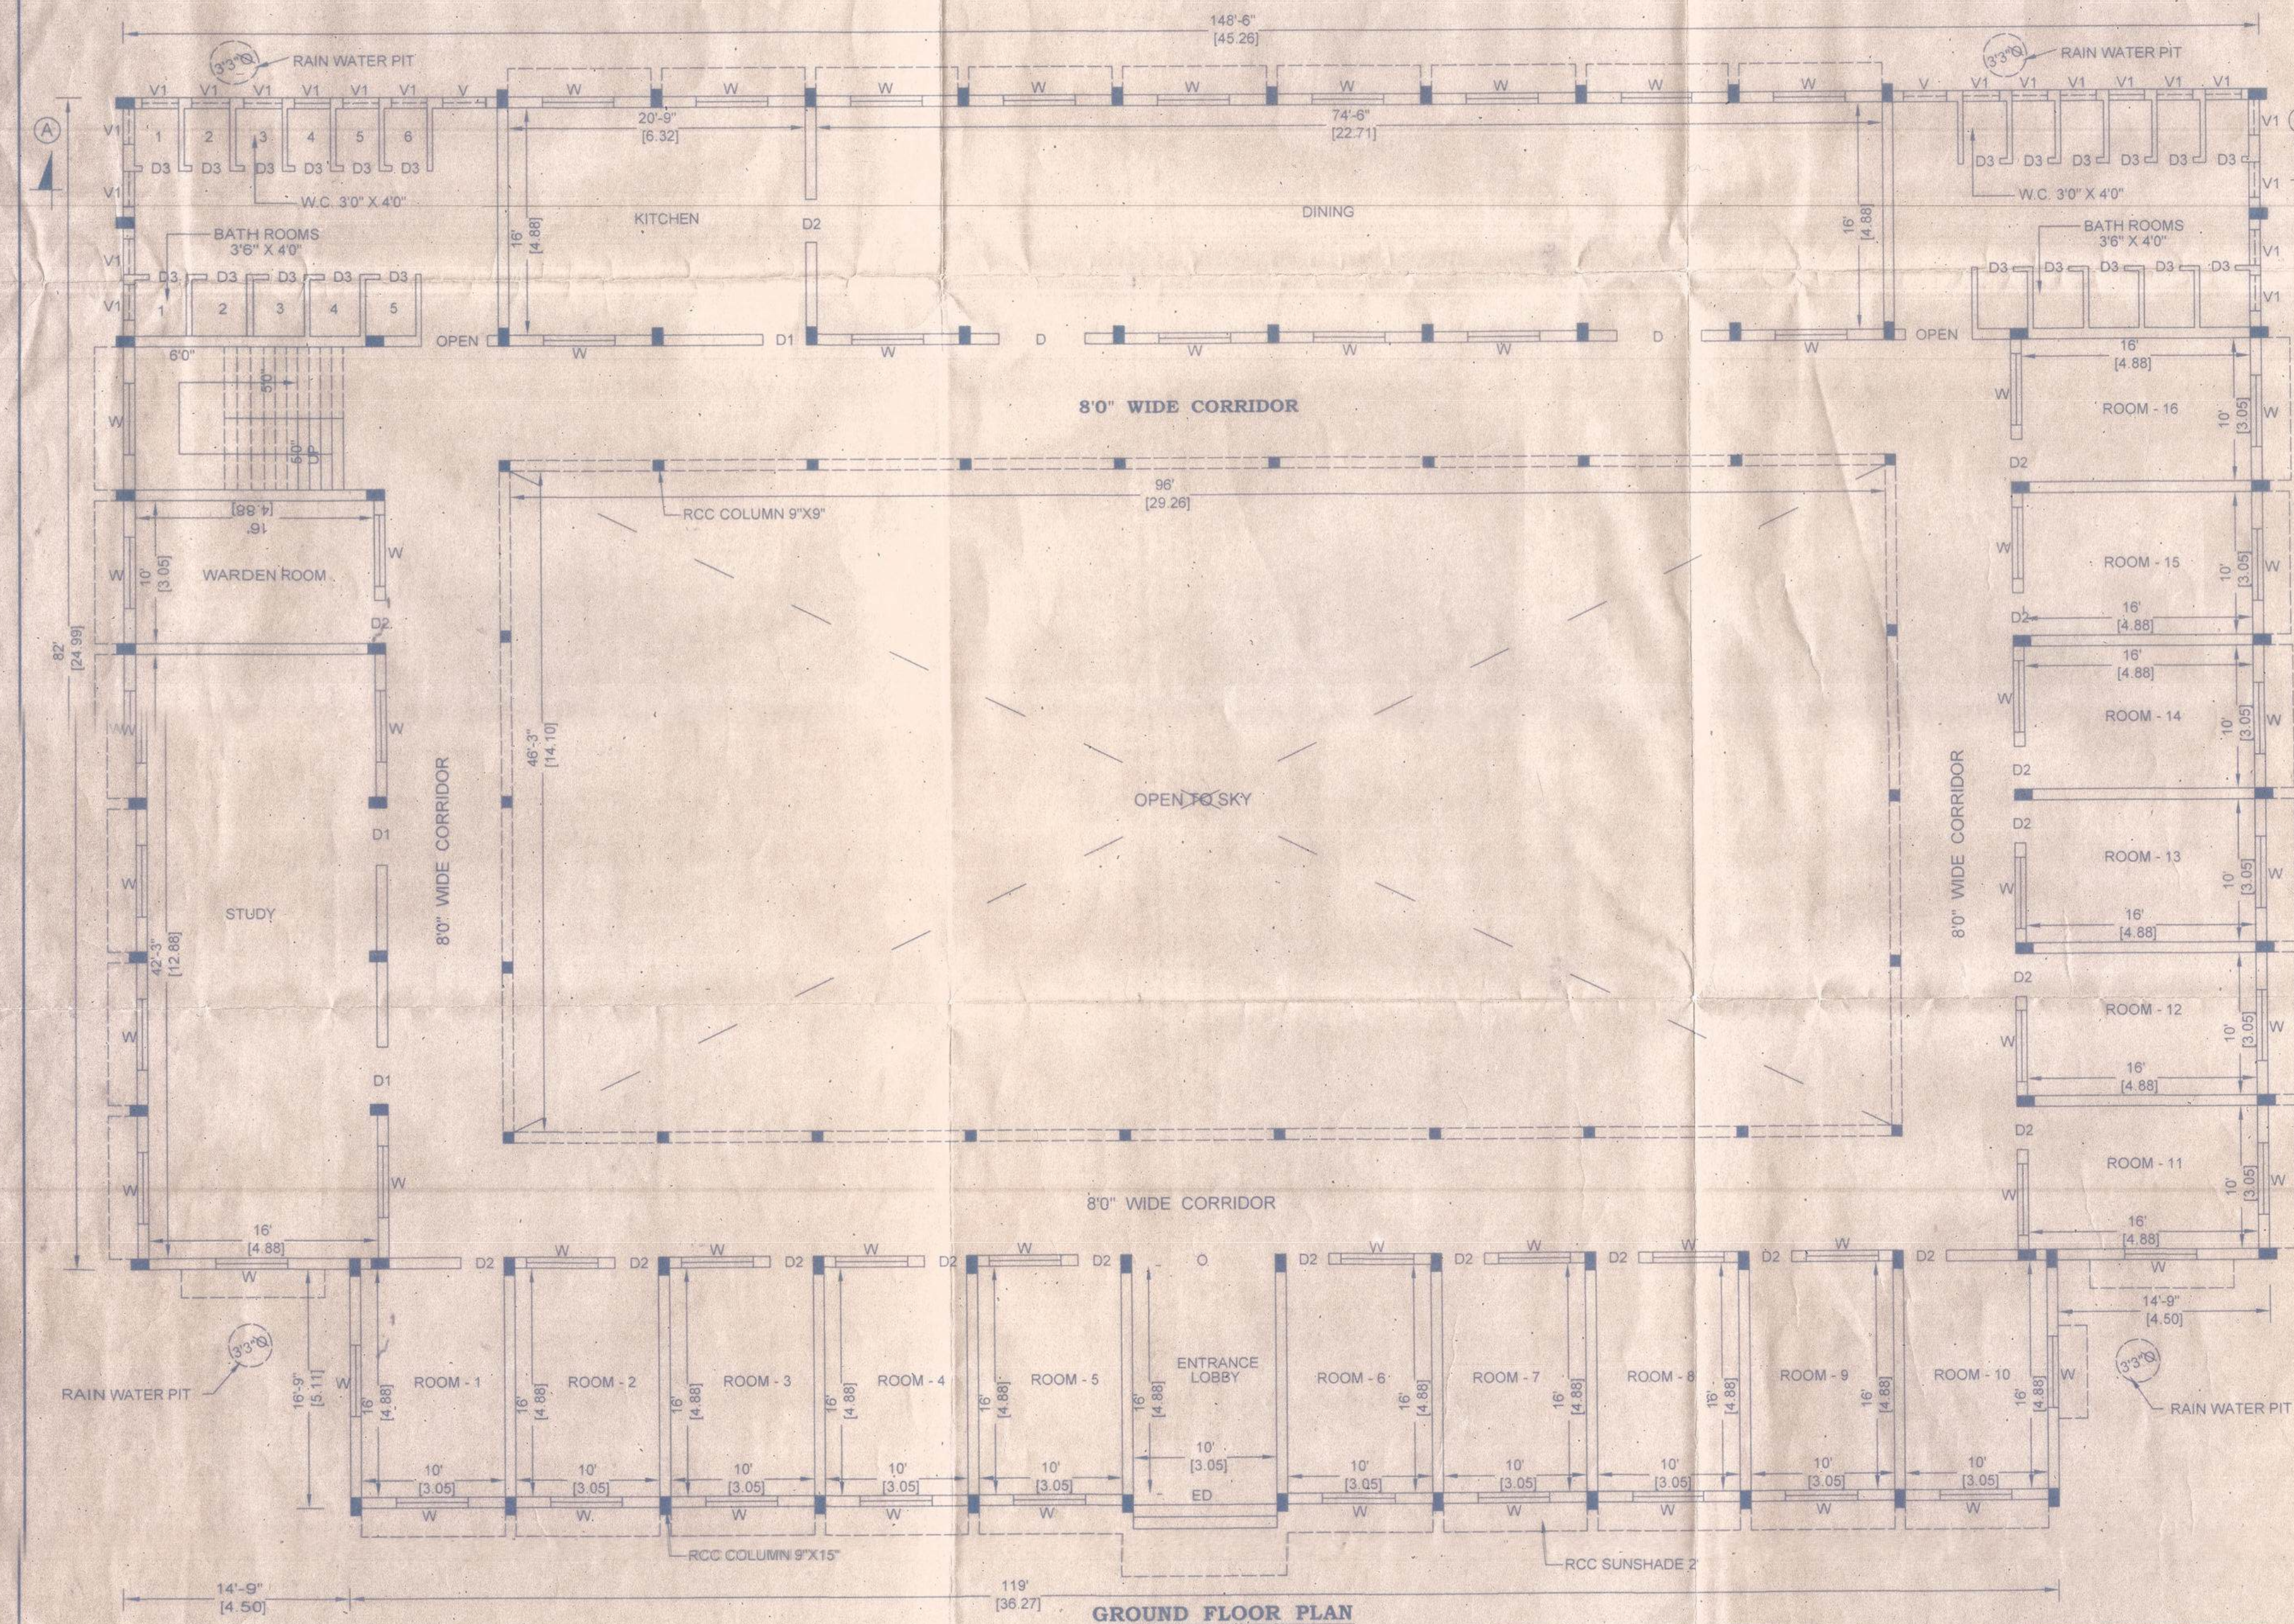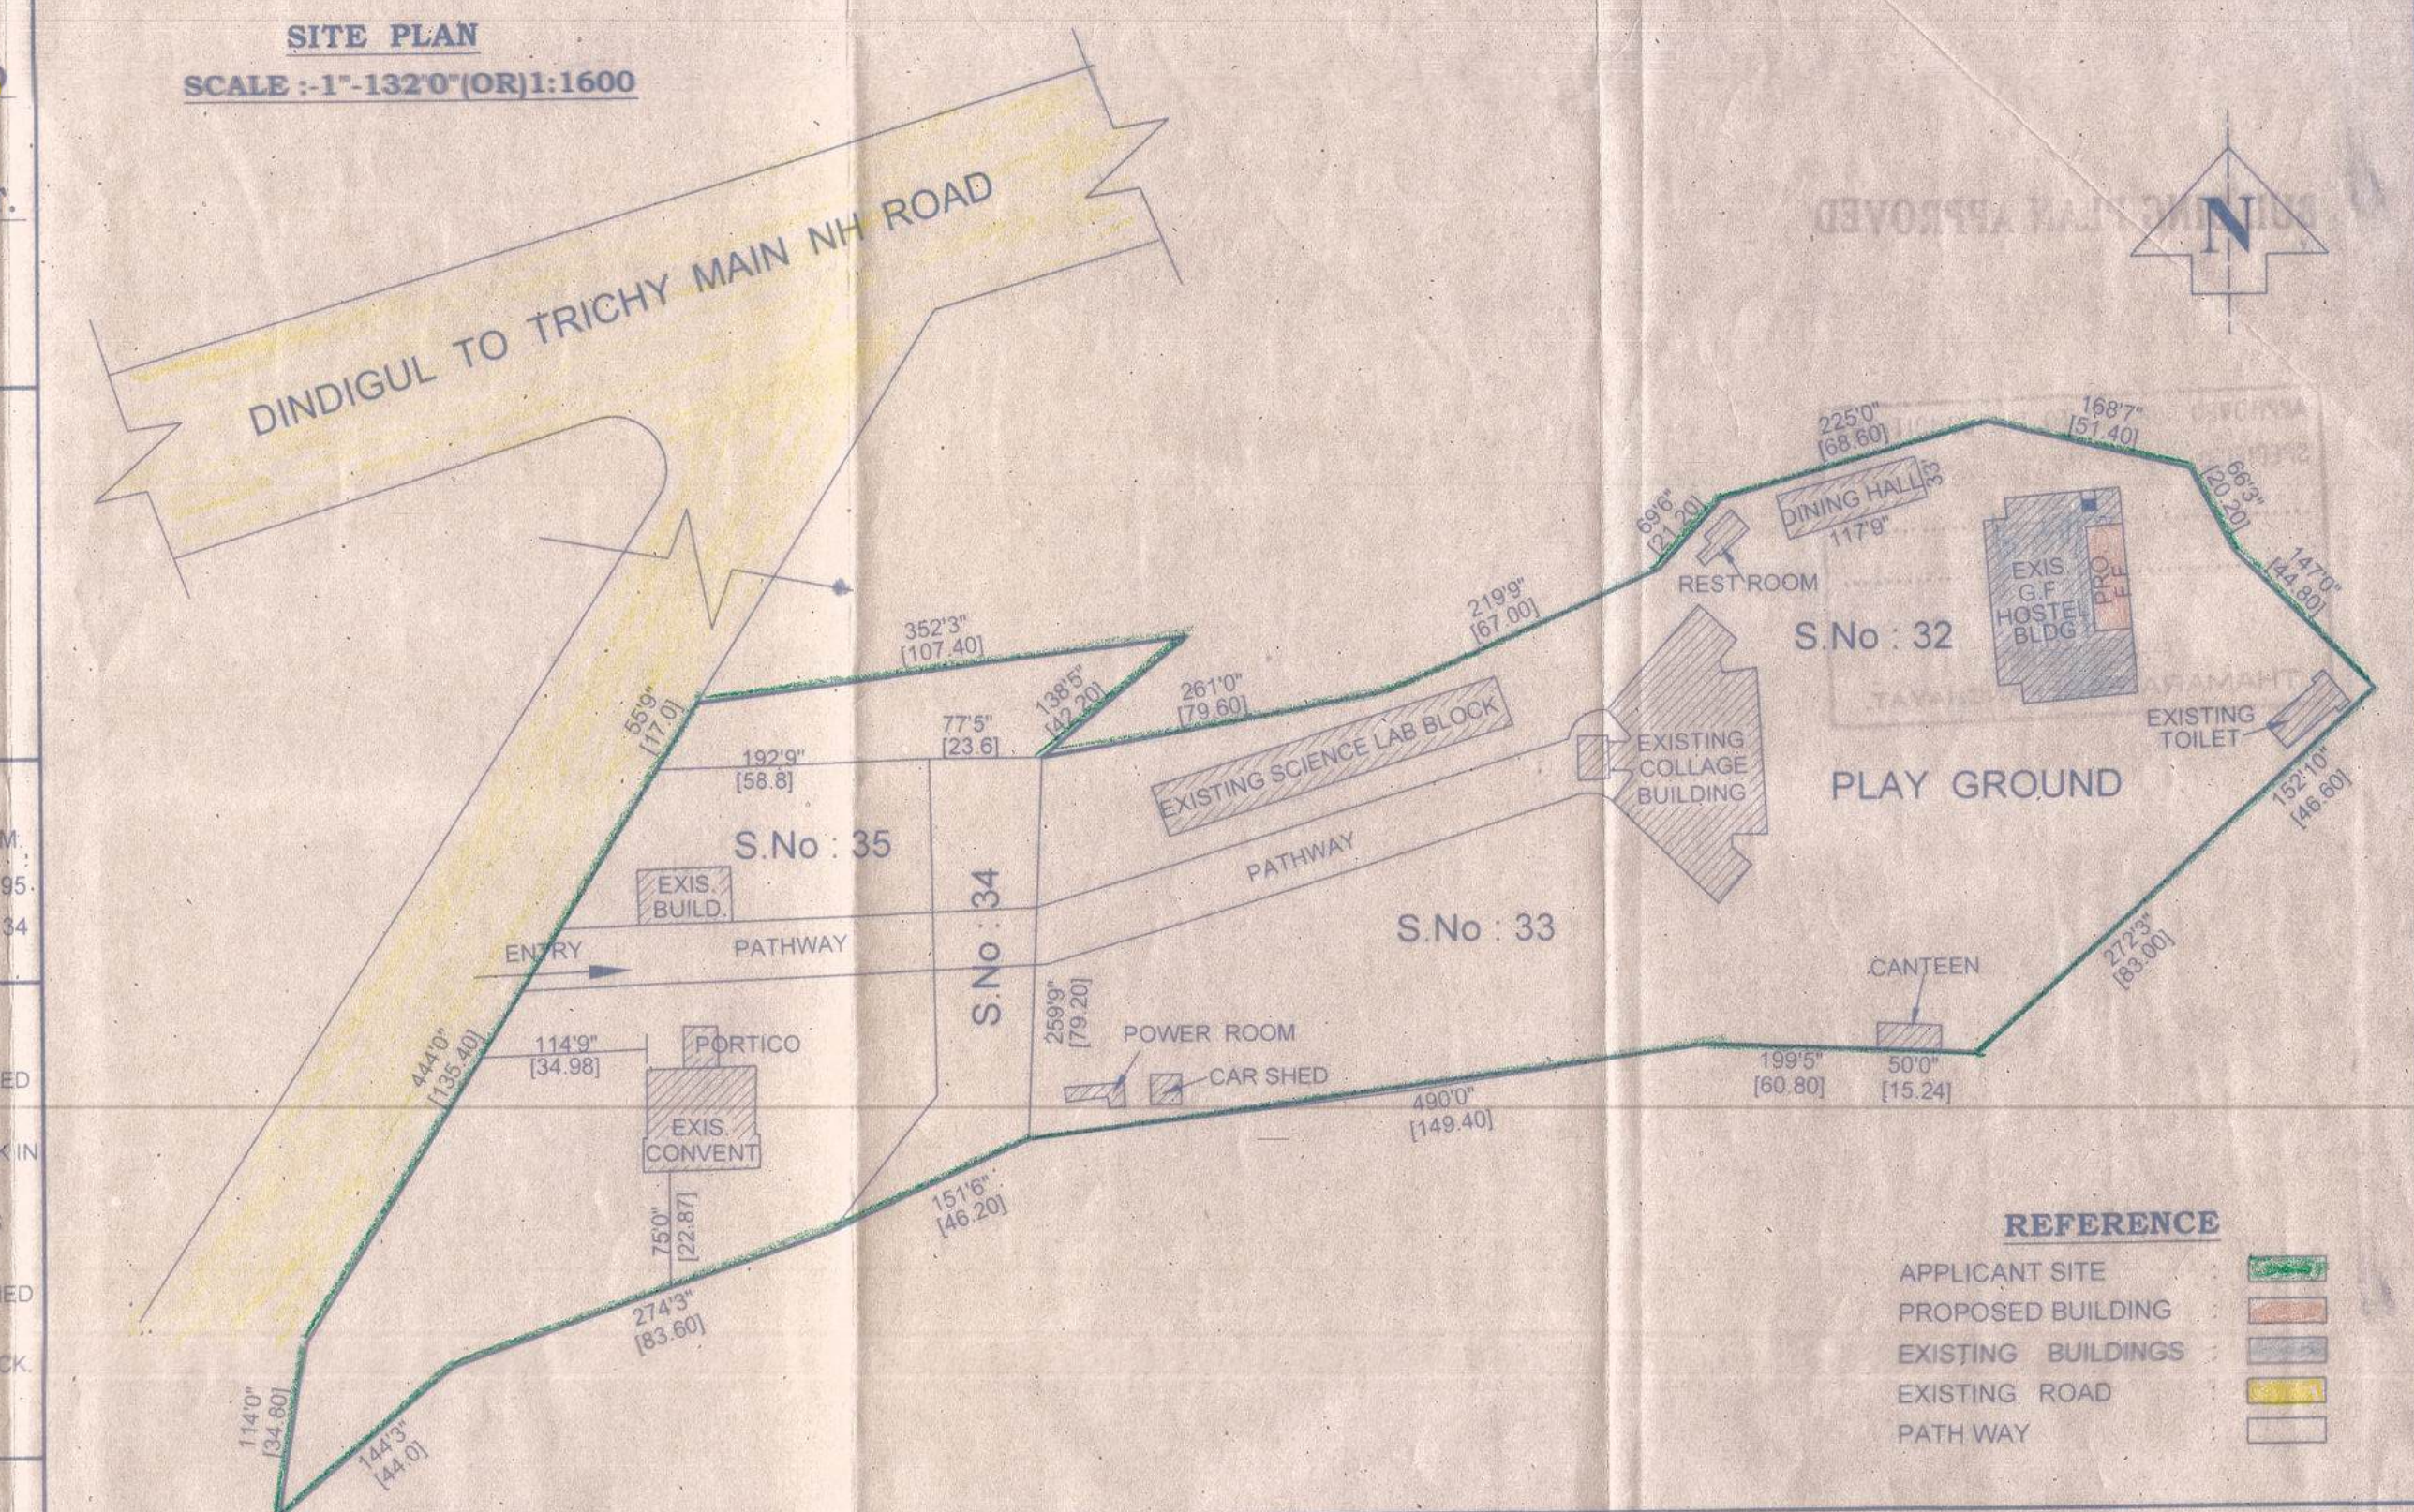

A cross-section detail of a wall. The wall has a total thickness of 2'0". The top 6" is labeled "sand filling". The bottom 1'6" (18") is labeled "brick bats". The bottom 3" is labeled "3/8\".

R.W.H.R. PIT DETAIL

not to scale

Mary Pramila
Santhi
Vincent

Mary Pramila Santhi
Vincent
your signing location here
2025.02.12
11:24:28
+05'30'




SECRETARY
Antony's College of Arts & Sciences for Women
Salem Annai Nagar, Thamaraiapadi,
TAMILNADU - 624 005.
TAMILNADU, INDIA

APPLICANT




P. Joseph Varman
P. JOSEPH VARMAN, PCE D
Engineers and Contractor
AMALI CONSTRUCT
4/245, Arookia Samy T
DANCINGER 624 00

PLAN SHOWING THE PROPOSED ADDITIONAL CONSTRUCTION OF THE FIRST FLOOR CLASS ROOMS IN THE EXISTING GROUND FLOOR SCIENCE LAB BUILDING FOR St. ANTONY'S COLLEGE OF ARTS & SCIENCE AT AMALA ANNAI NAGAR, AMMAKULATHUPATTI IN S.No: 32, 33 & 35, OF THAMARAIPADI VILLAGE & PANCHAYAT, DINDIGUL TALUK & DISTRICT.

SCALE :- 1"=8'0"(OR) 1:100

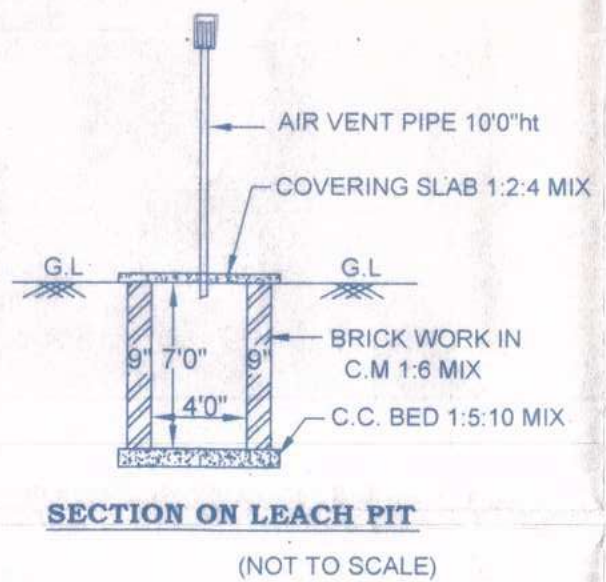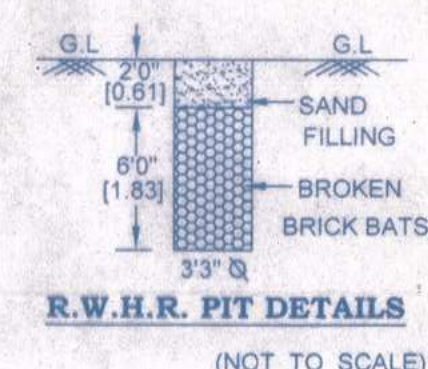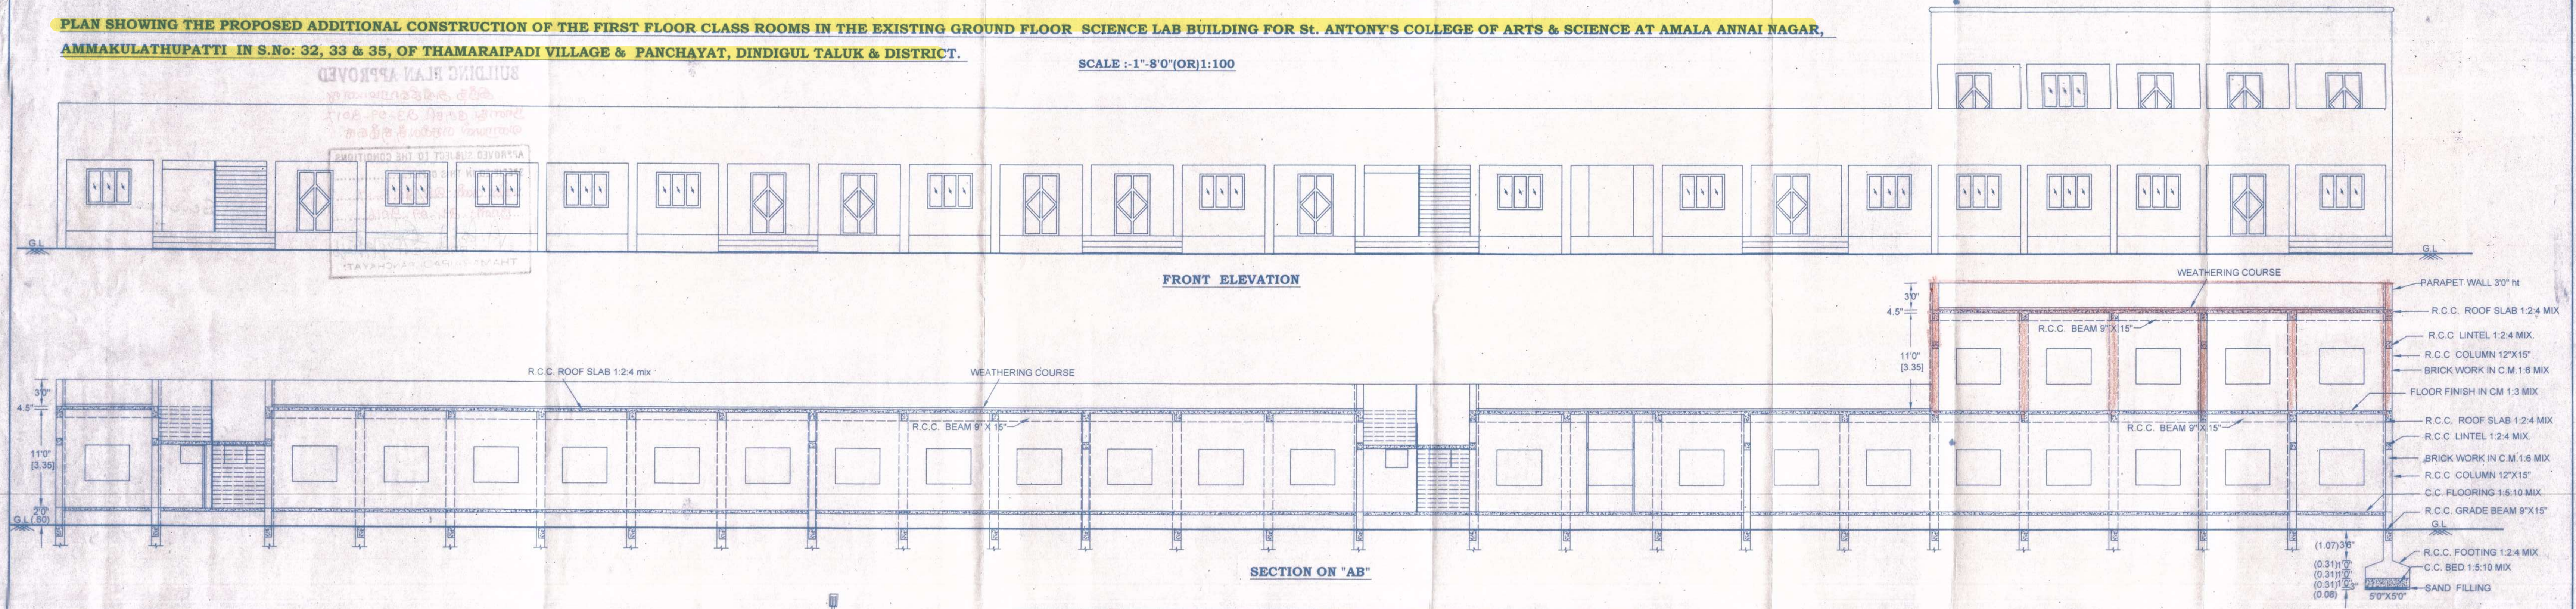


JOINERIES		feet	(OR)	metre	SPECIFICATION
D	DOOR	5'0" X 7'0"	(OR)	1.52 X 2.14	R.C.C. COLUMN 1:2:4 MIX OVER A BED OF C.C. 1:5:10 MIX. R.C.C. COLUMN 1:2:4 MIX & BRICK WORK IN C.M 1:6 MIX. BRICK WORK IN C.M 1:6 MIX & COLUMNS R.C.C. ROOF SLAB 1:2:4 MIX 4.5" THICK. C.C. FLOORING 1:5:10 MIX & TOP FINISHED WITH C.M 1:3 MIX & 3/4" IK PLASTERING WITH C.M 1:5 MIX & 1/2" THICK PROVIDED (LEACH PIT TYPE) SCIENCE LAB & CLASS ROOM
D1	DOOR	3'0" X 7'0"	(OR)	0.91 X 2.14	
D2	DOOR	2'6" X 7'0"	(OR)	0.76 X 2.14	
W	WINDOW	5'0" X 4'0"	(OR)	1.52 X 1.22	
V1	VENTILATOR	2'6" X 2'0"	(OR)	0.76 X 0.61	
AREA DETAILS		Sq.ft. (OR)		Sq.M.	
EXISTING BUILDING G.FLOOR		9588.00 (OR)		890.57	
PROPOSED BUILDING F.FLOOR		1892.00 (OR)		175.77	

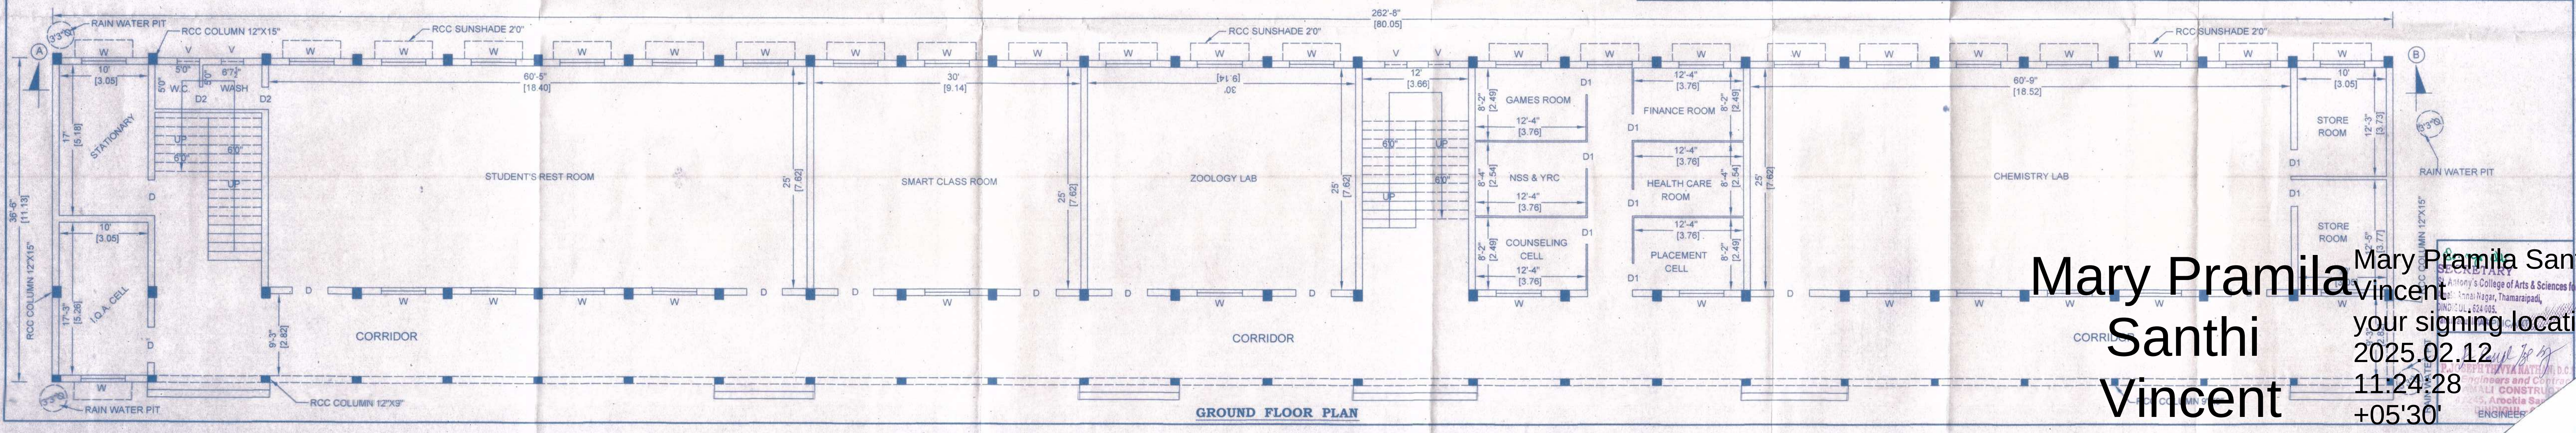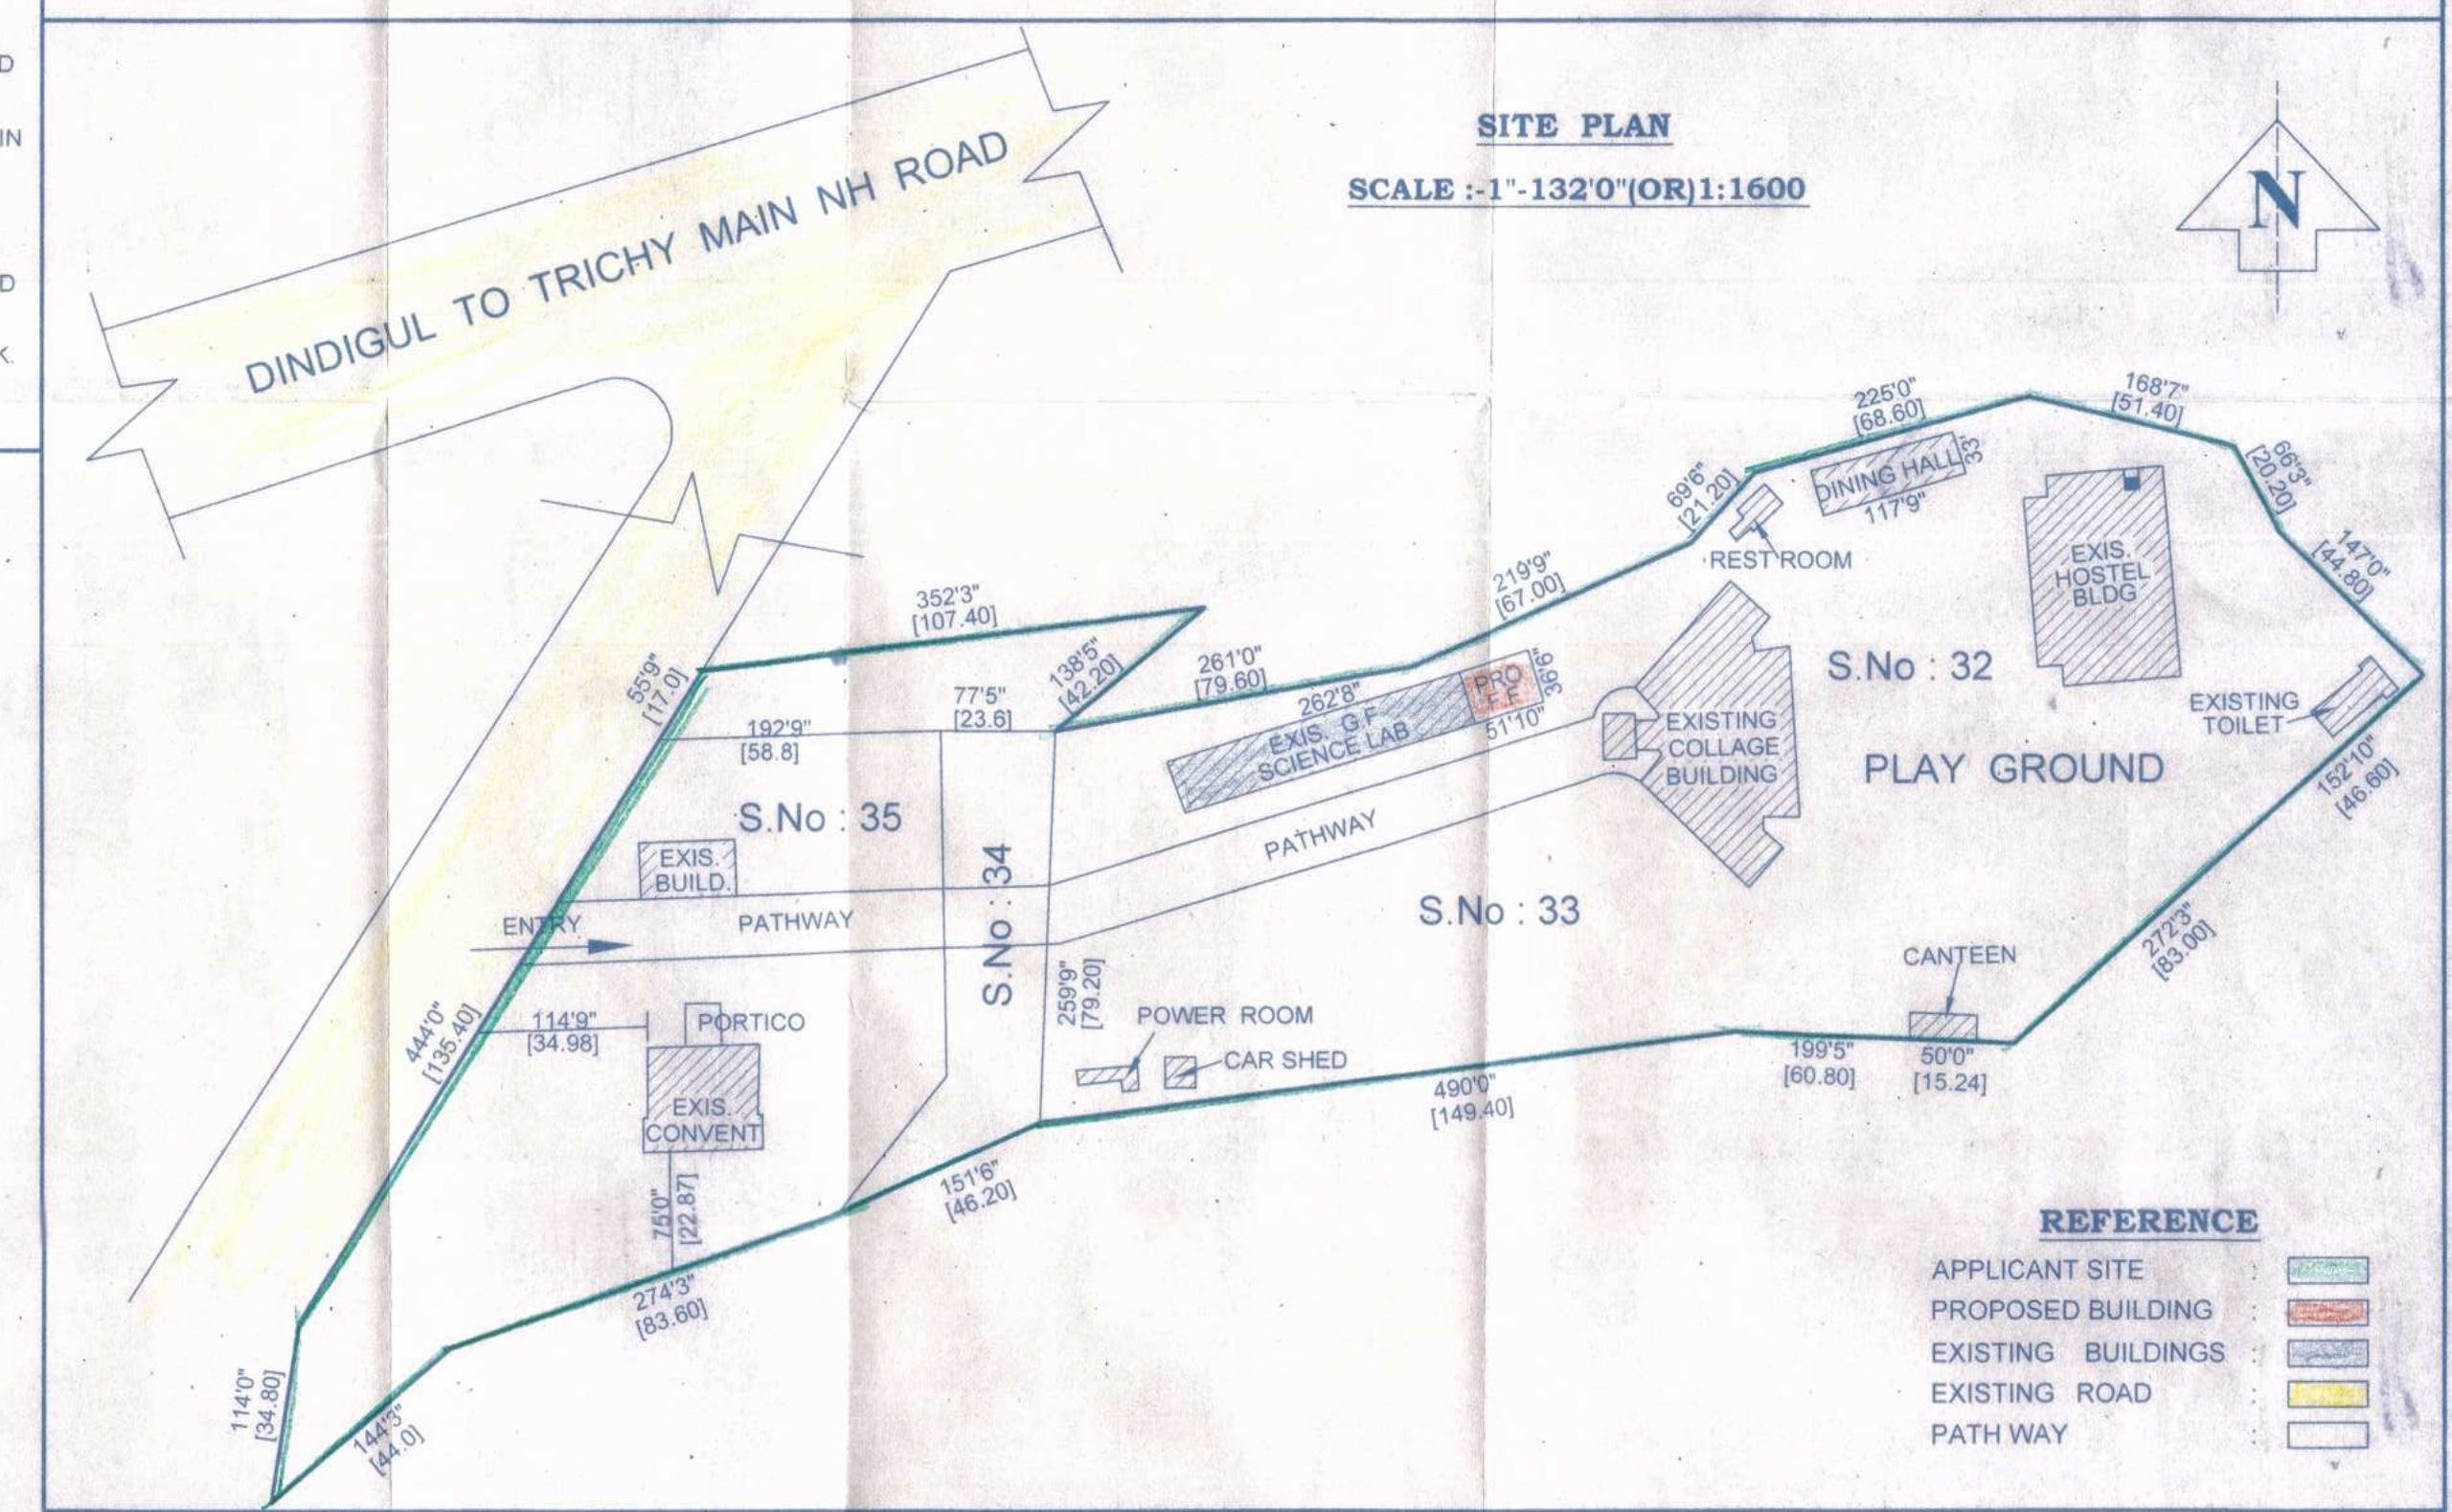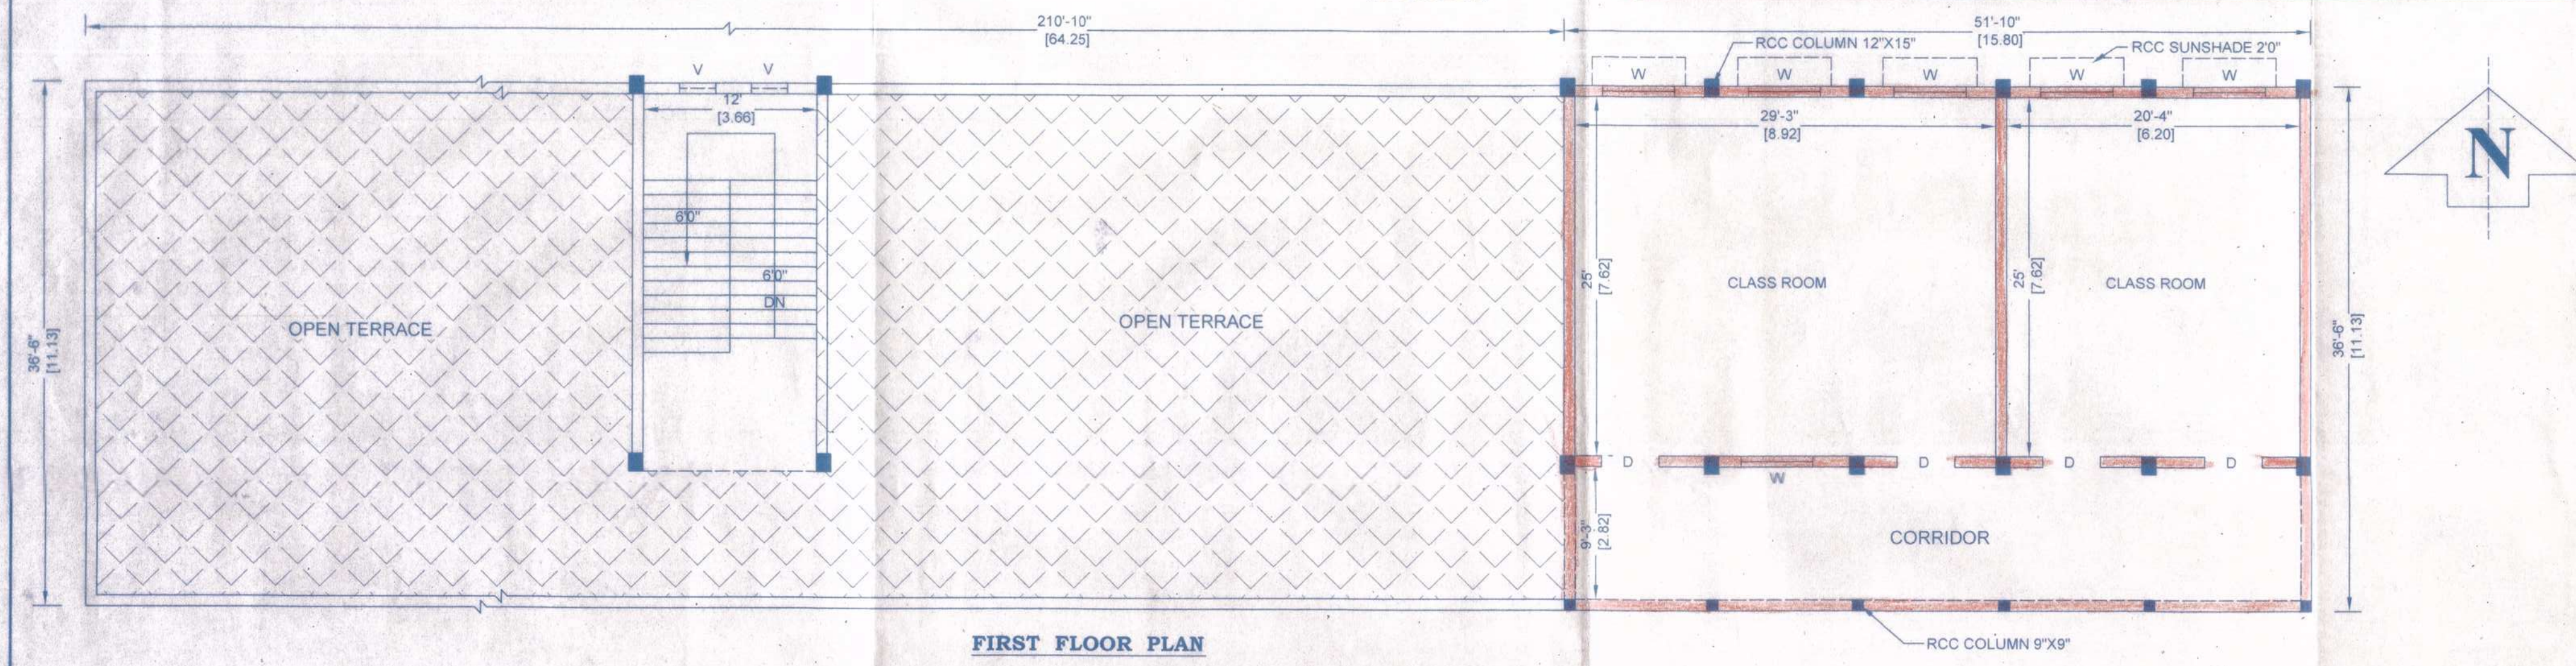

Mary Pramila Santhi Vincent
your signing location
2025.02.12
11:24:28
+05'30'

HOSTEL Building
Total

SITE PLAN SHOWING THE CONSTRUCTION OF HOSTEL BUILDING, POWER ROOM, CONVENT BUILDING, STAFF QUARTERS AND CAR SHED FOR St. ANTONY'S COLLEGE OF ARTS & SCIENCES AT AMALA ANNAI NAGAR, AMMAKULATHUPATTI IN S. NO. 32, 33 & 34 OF THAMARAIPADI VILLAGE & PANCHAYAT, DINDIGUL TALUK & DISTRICT.

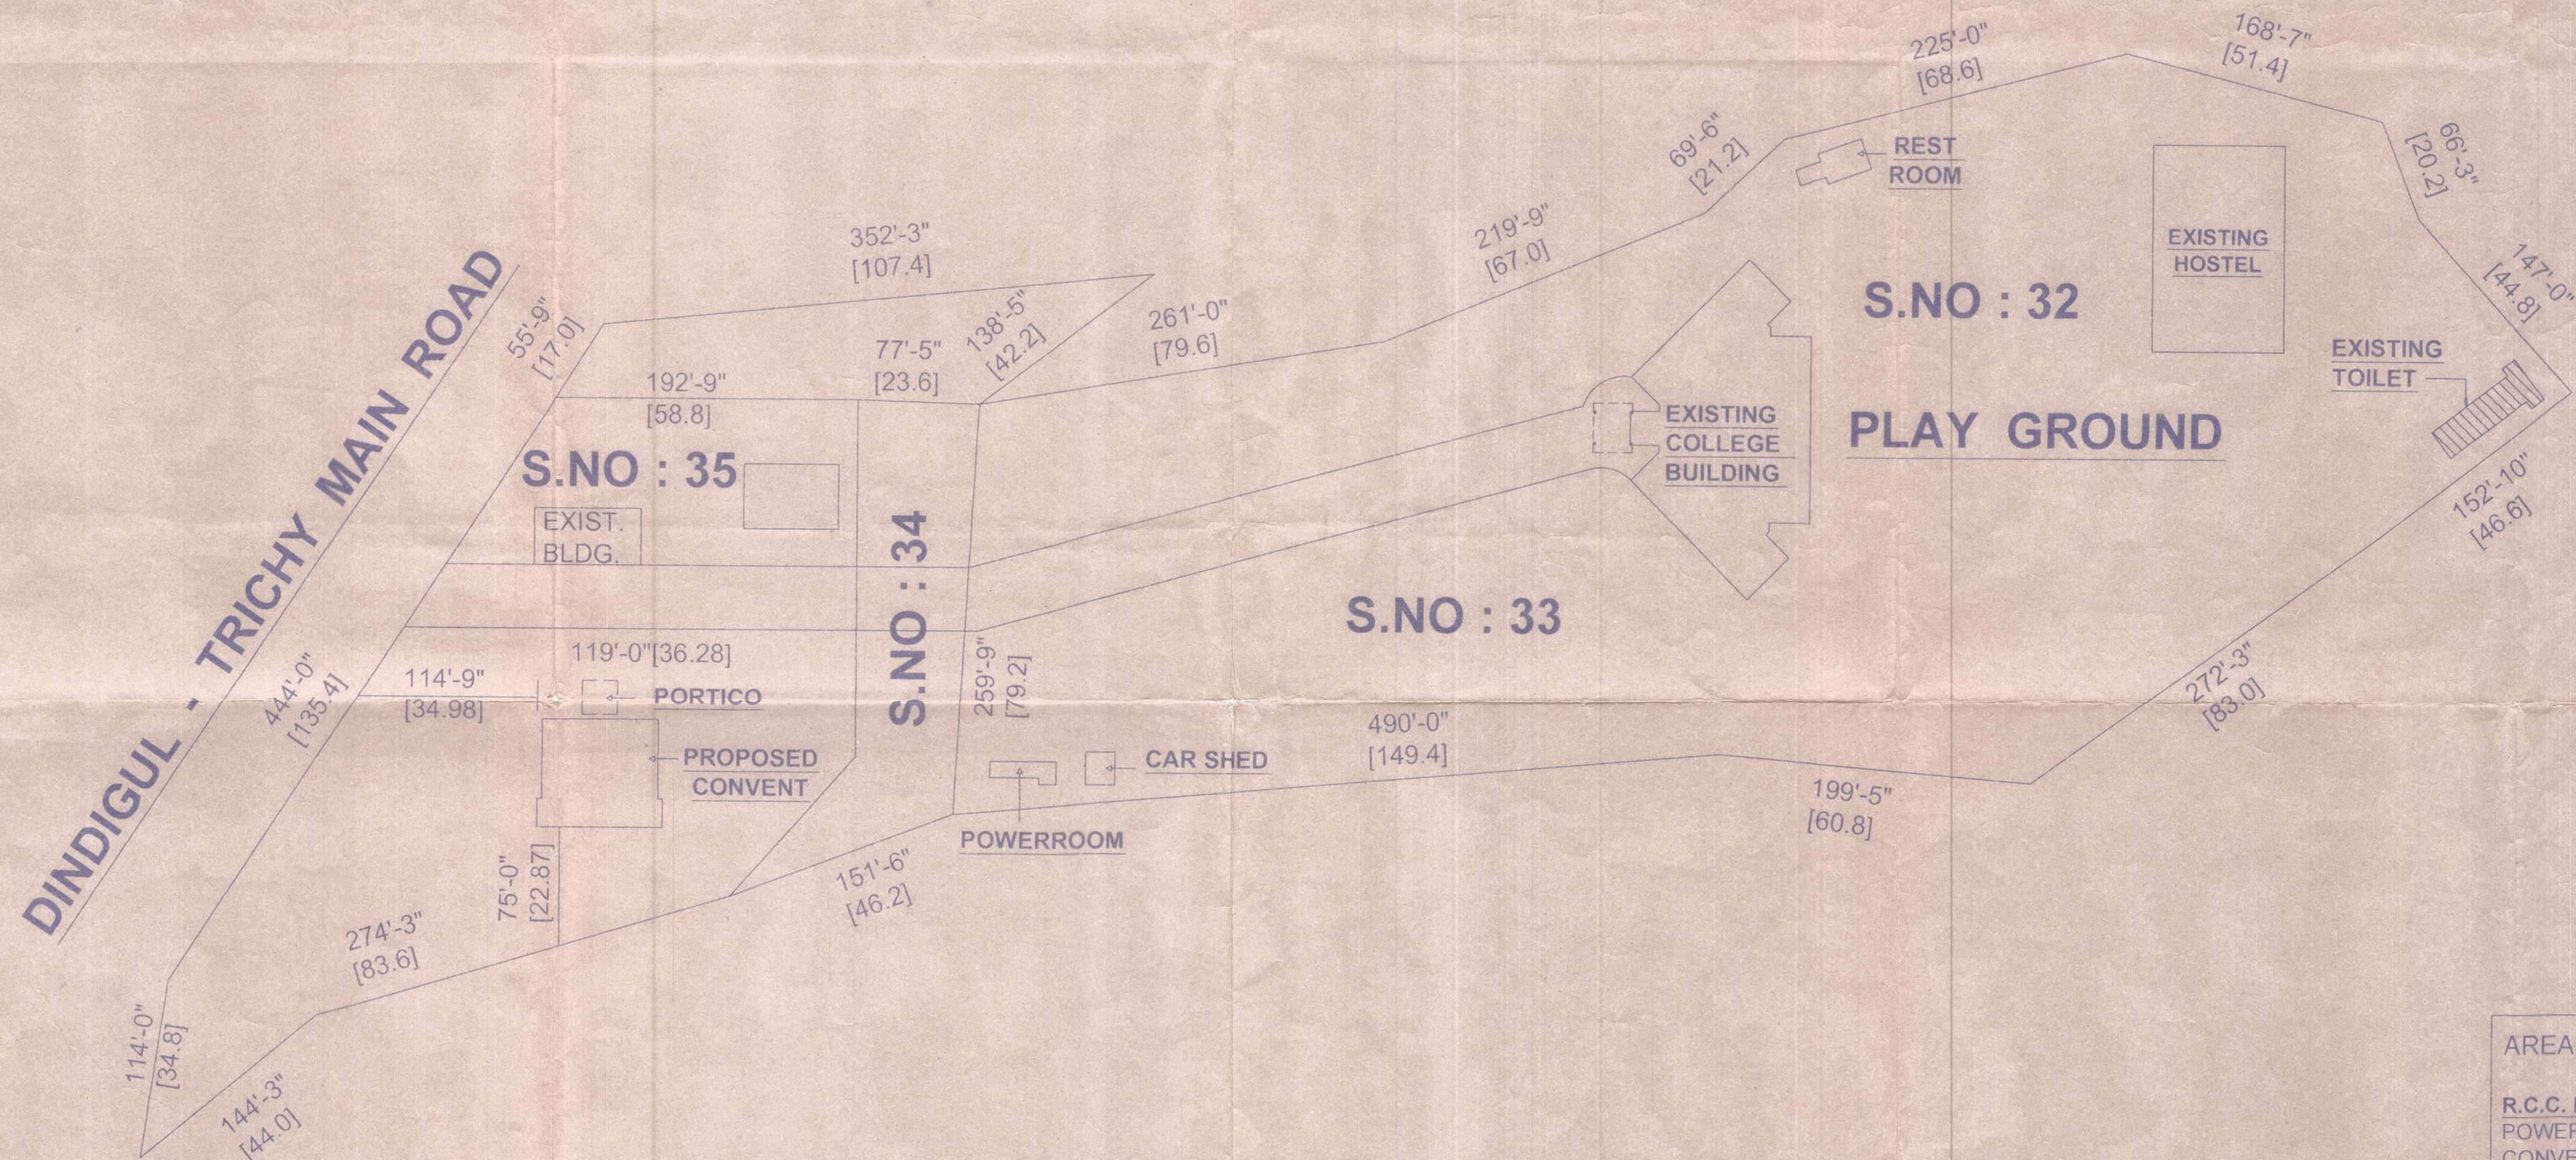

SITE PLAN

SCALE : 1 INCH = 64 FEET
(or) 1 : 800

LEGEND :

	LAND
	BUILDING
	ROAD

SHEET NO : 3 OF 3

AREA DETAIL :

R.C.C. ROOF BUILDINGS

POWER ROOM	: 477 sft.	44.33 sqm.
CONVENT BUILDING	: 4772 sft.	443.49 sqm.
PORTICO	: 342 sft.	31.78 sqm.
STAFF QUARTERS	: 759 sft.	70.54 sqm.

AC SHEET ROOF BUILDINGS

CAR SHED	: 389 sft.	36.15 sqm.
----------	------------	------------

APPLICANT :

SECRETARY
St. Antony's College of Arts & Sciences for Women
Amala Annai Nagar, Thamaraipadi,
DINDIGUL - 624 009,
Tamil Nadu


ENGINEER :

Mary Pramila
Santhi
Vincent

M. SARAVAN PERUMAL, B.E., D.C.E.,
Architectural & Civil Engineering Consultant
Thejaswini Consultants
Design Lab
Shree Mee, Puthi Complex,
61003, Trichy Road, Dindigul - 624 009
Mobile : 94430 22008

PLAN SHOWING THE POSITION OF PROPOSED CONSTRUCTION OF St. ANTONY'S COLLEGE OF ARTS & SCIENCE AT AMALA ANNAI NAGAR, AMMAKULATHUPATTI, IN S. NO. 32, 33 & 34 OF THAMARAIPADI VILLAGE & PANCHAYAT, DINDIGUL TALUK DINDIGUL DISTRICT.

SCALE : 1"= 33'0" (OR) 1: 400

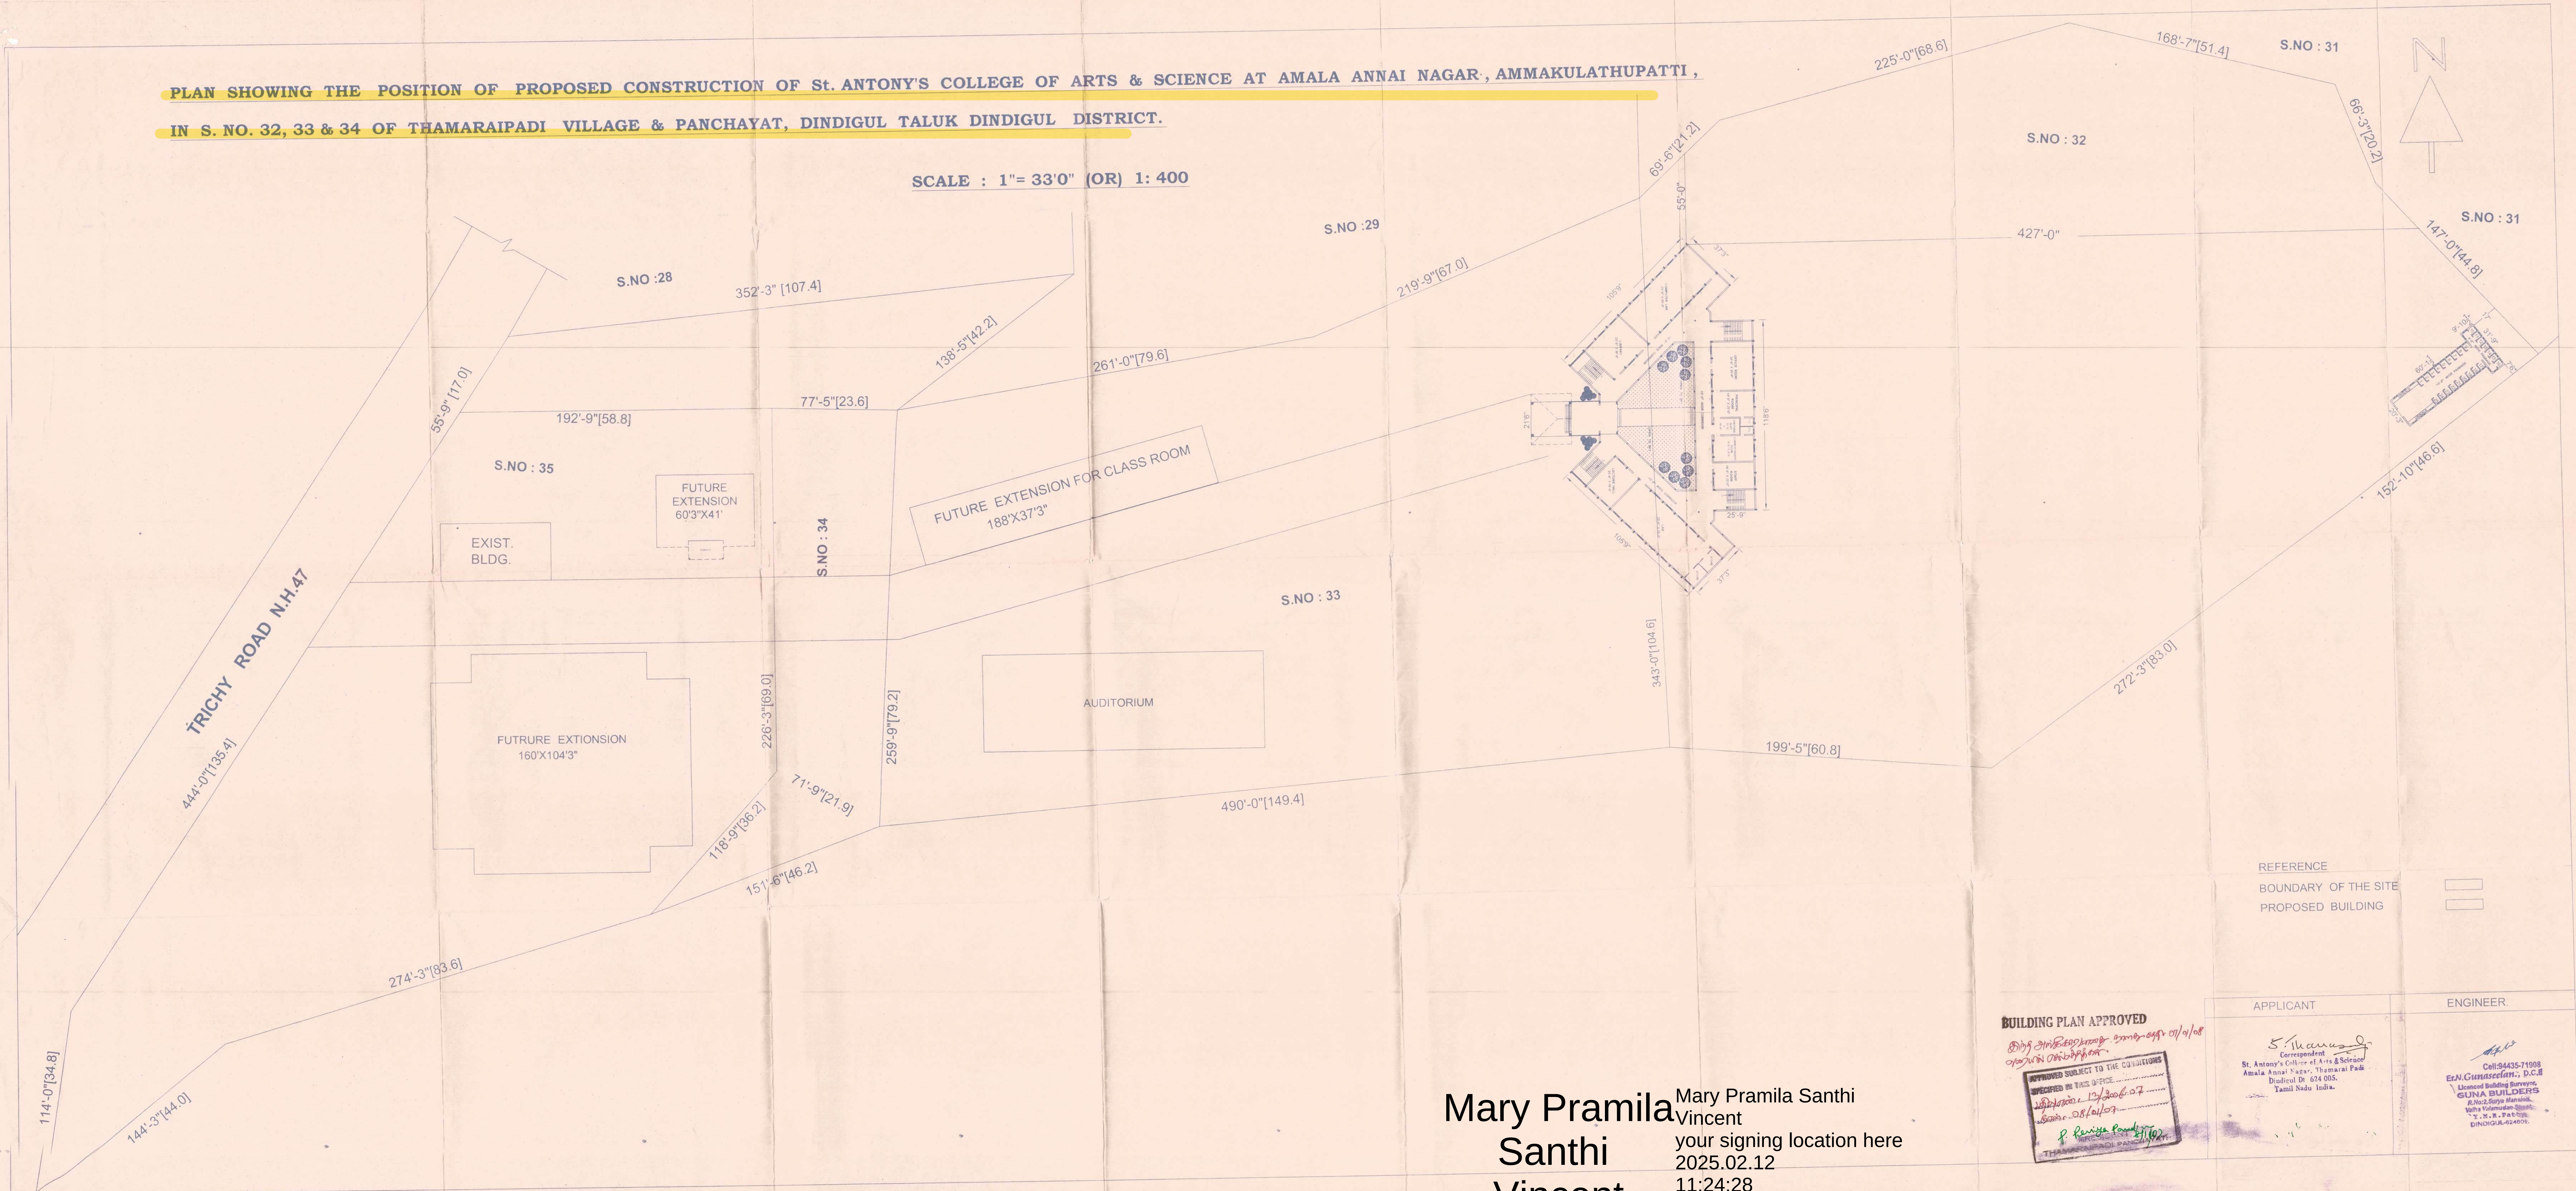


REFERENCE
BOUNDARY OF THE SITE
PROPOSED BUILDING

BUILDING PLAN APPROVED
Building Plan Approved by the Competent Authority on 01/01/08
APPROVED SUBJECT TO THE CONDITIONS SPECIFIED IN THIS OFFICE
12/02/07
08/01/07
P. Ramya Pandey
THAMARAIPADI PANCHAYAT

APPLICANT	ENGINEER.
S. Manu Correspondent St. Antony's College of Arts & Science Amala Annai Nagar, Thamaraipadi Dindigul Dt 624 005. Tamil Nadu India.	Cell: 94435-71908 En. Gunaseelan, D.C.E Licensed Building Surveyor, GUNA BUILDERS R.No.2, Surya Mansions, Vellore Villamandam Road, T. N. R. P. Colony, DINDIGUL-624001.

Mary Pramila Santhi
Santhi Vincent
your signing location here
2025.02.12
11:24:28
+05'30'

PLAN SHOWING THE PROPOSED CONSTRUCTION OF A HOSTEL BUILDING FOR St. ANTONY'S COLLEGE OF ARTS & SCIENCE AT AMALA ANNAI NAGAR, AMMAKULATHUPATTI IN S. NO. 32, 33 & 34 OF THAMARAIPADI VILLAGE & PANCHAYAT, DINDIGUL TALUK & DISTRICT.
SCALE : 1 INCH = 8 FEET (OR) 1 : 100

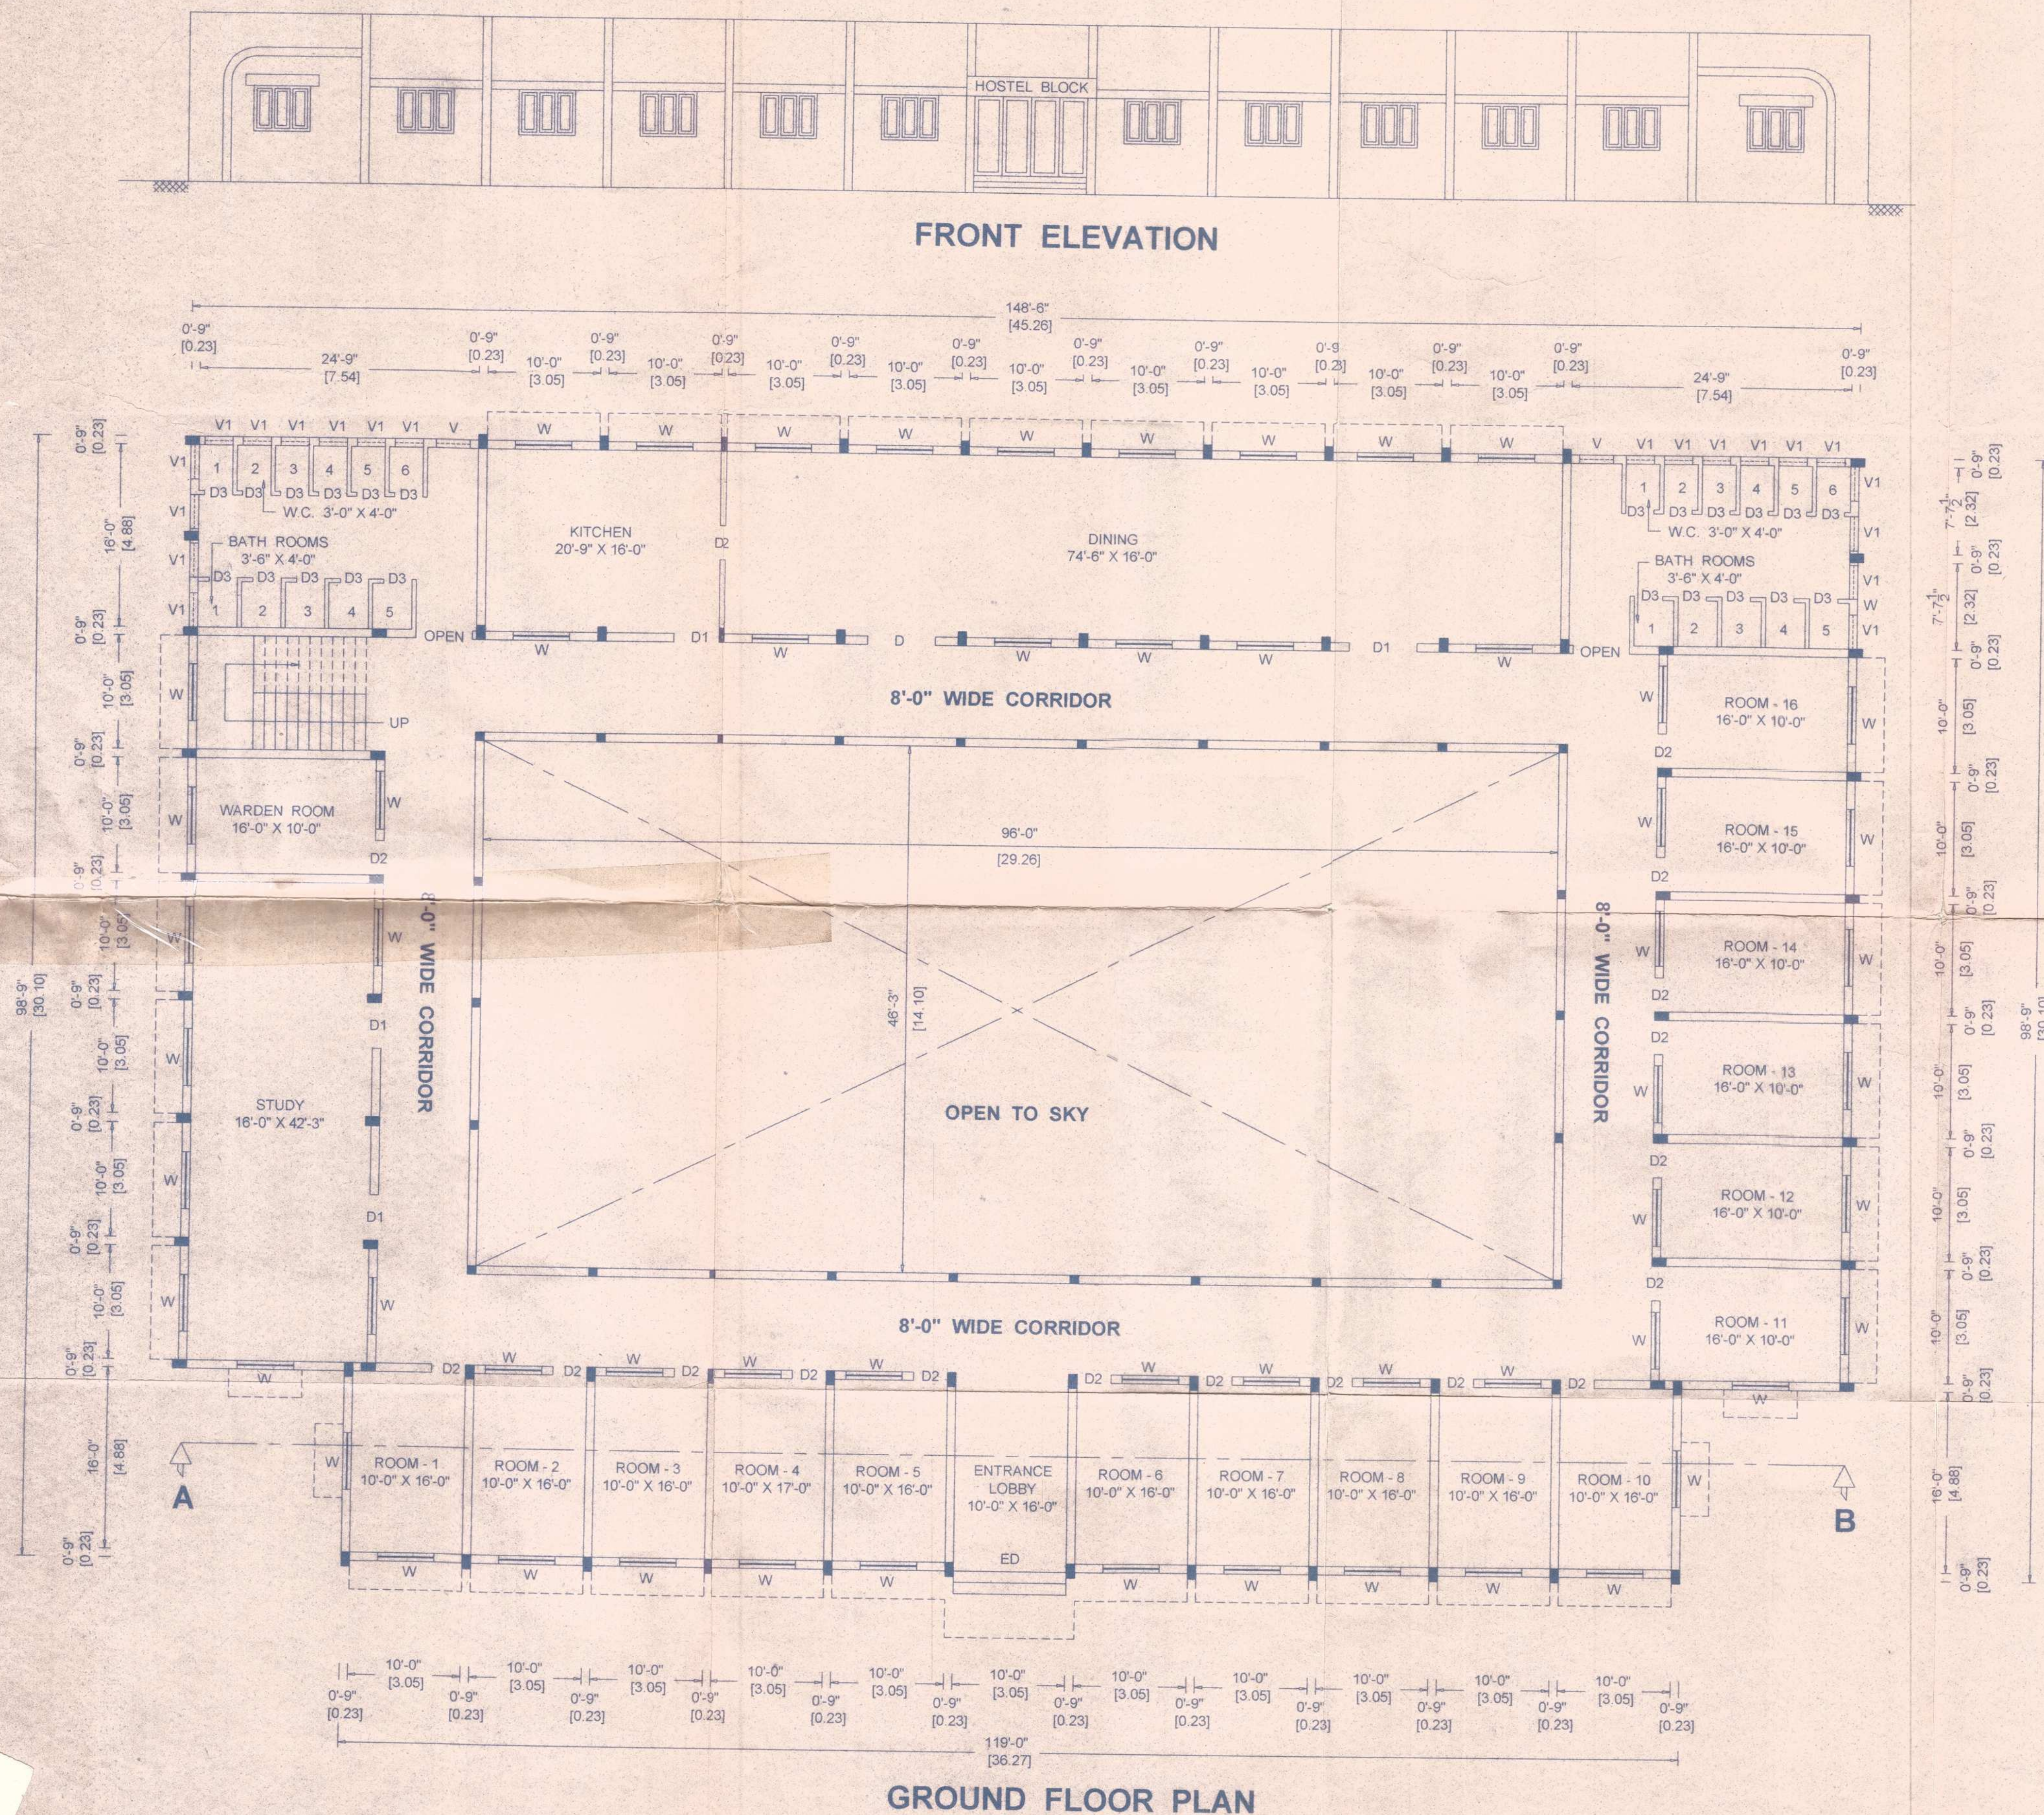

NOTE: SECTION OF THE BUILDING, SITE PLAN AND OTHER DETAILS ARE SEPARATELY ATTACHED AS **SHEET NO : 2**

SPECIFICATION :

FOUNDATION	ISOLATED R.C.C. COLUMN FOUNDATION
BASEMENT	BRICK WORK IN CM 1:6 MIX.
SUPERSTRUCTURE	BRICK WORK IN CM 1:6 MIX.
ROOFING	R.C.C. ROOF SLAB 1:2:4 MIX, 4-1/2" THICK
FLOORING	C.C. FLOORING 1:5:10 MIX AND TOP FINISHED WITH TILES FLOORING
PLASTERING	PLASTERING WITH CM 1:5 MIX 1/2" THICK
PURPOSE	EDUCATIONAL PURPOSE

AREA DETAIL :

GROUND FLOOR : 9730 sft, 904.28 sqm.

NOTE :

ALL DIMENSIONS ARE IN FEET & METRE

LIST OF JOINERIES :

DOOR	
ED - 10'-0" X 8'-0"	3.05 X 2.44
D - 6'-0" X 7'-0"	1.83 X 2.13
D1 - 4'-0" X 7'-0"	1.22 X 2.13
D2 - 3'-0" X 7'-0"	0.91 X 2.13
D3 - 2'-6" X 7'-0"	0.76 X 2.13
WINDOW	
W - 5'-0" X 4'-0"	1.52 X 1.22
VENTILATOR	
V - 3'-0" X 2'-0"	0.91 X 0.61
V1 - 2'-6" X 2'-0"	0.76 X 0.61

APPLICANT :


S. Shanmugam
 Correspondent
 St. Antony's College of Arts & Science
 Amala Annai Nagar, Thamarai Padi
 Dindigul Dt. 624 005,
 Tamil Nadu, India.

ENGINEER :

Call: 94435-71908
 En. N. Gunaseelan, D.C.E.
 Licensed Building Surveyor,
 GUNA BUILDERS
 R. No. 2, Surya Mansions,
 Velhu Valamudiy Street,
 V. M. S. Patti,
 DINDIGUL-624001.

Mary Pramila
 Santhi
 Vincent

SITE PLAN SHOWING THE CONSTRUCTION OF HOSTEL BUILDING, POWER ROOM, CONVENT BUILDING, STAFF QUARTERS AND CAR SHED FOR St. ANTONY'S COLLEGE OF ARTS & SCIENCES AT AMALA ANNAI NAGAR, AMMAKULATHUPATTI IN S. NO. 32, 33 & 34 OF THAMARAIPADI VILLAGE & PANCHAYAT, DINDIGUL TALUK & DISTRICT.

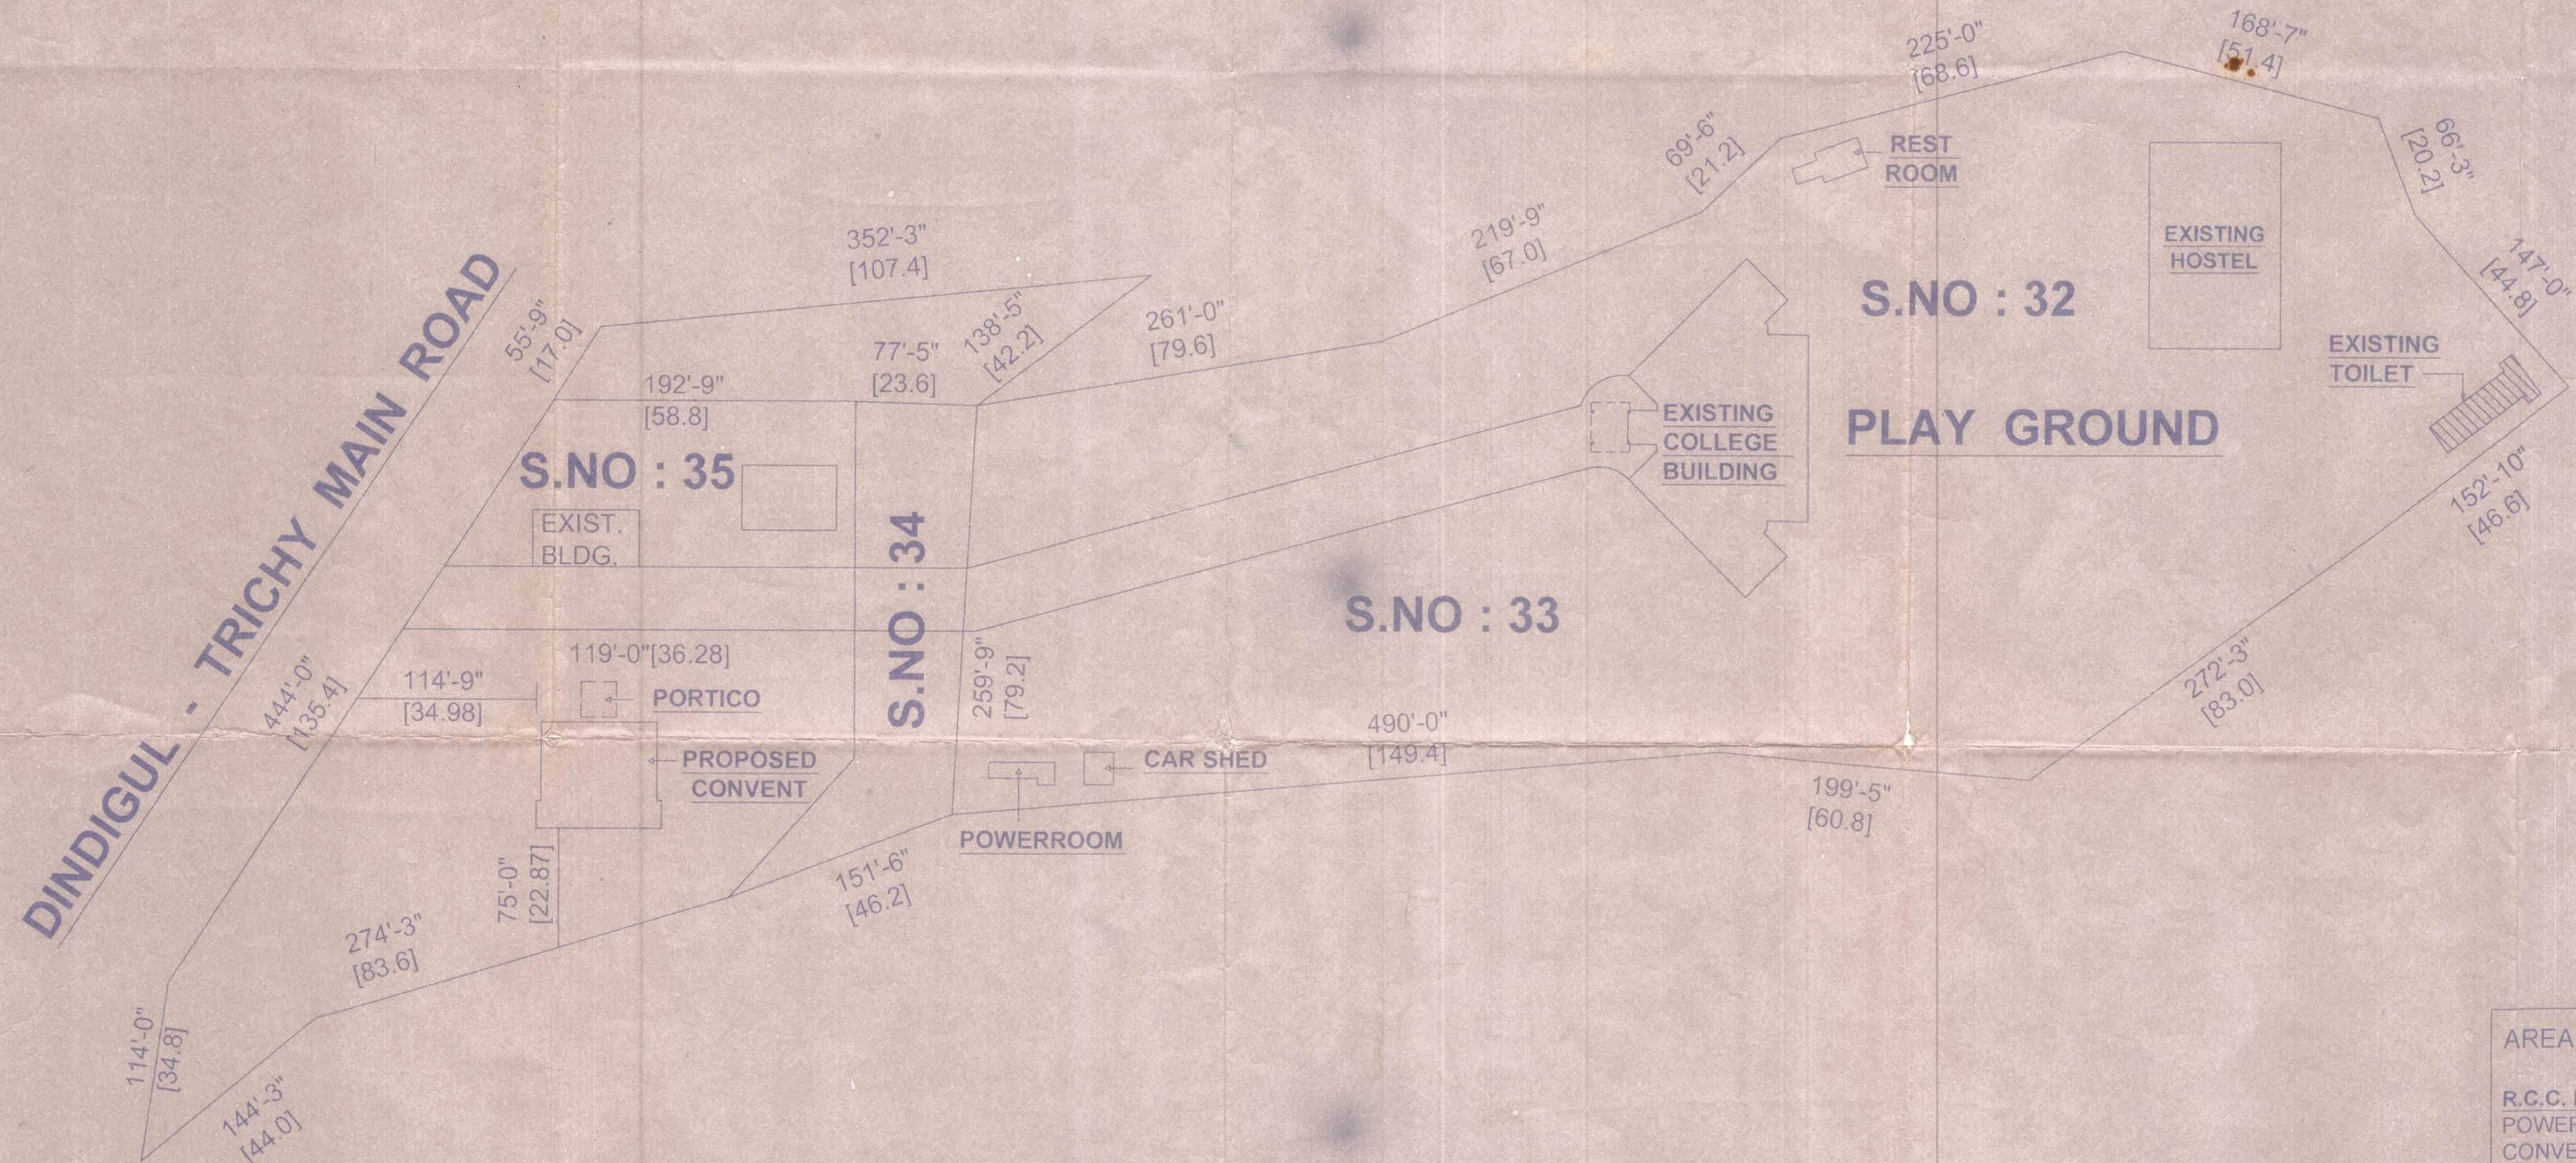

SITE PLAN

SCALE : 1 INCH = 64 FEET
(or) 1 : 800

LEGEND :

- LAND
- BUILDING
- ROAD

SHEET NO : 3 OF 3

AREA DETAIL :

R.C.C. ROOF BUILDINGS		
POWER ROOM	477 sft.	44.33 sqm.
CONVENT BUILDING	4772 sft.	443.49 sqm.
PORTICO	342 sft.	31.78 sqm.
STAFF QUARTERS	759 sft.	70.54 sqm.
AC SHEET ROOF BUILDINGS		
CAR SHED	389 sft.	36.15 sqm.

APPLICANT :

S. Thanaselvi
SECRETARY
St. Antony's College of Arts & Sciences for Women
Amala Annai Nagar, Thamaraiyadi,
DINDIGUL - 624 005,
Tamilnadu, INDIA.



ENGINEER :

M. Saravani Perumal
M. SARAVANI PERUMAL, B.E., P.E.,
Architectural & Civil Engineering Consultant
Thamaraiyadi Constructions
DINDIGUL - 624 005,
Tamilnadu, INDIA.


Mary Pramila
Santhi
Vincent

PLAN SHOWING THE PROPOSED CONSTRUCTION OF St. ANTONY'S COLLEGE OF ARTS & SCIENCE AT AMALA ANNAI NAGAR, AMMAKULATHUPATTI, IN S. NO. 32, 33 & 34 OF THAMARAIPADI VILLAGE & PANCHAYAT, DINDIGUL TALUK DINDIGUL DISTRICT.

SCALE : 1"= 8'0" (OR) 1: 100

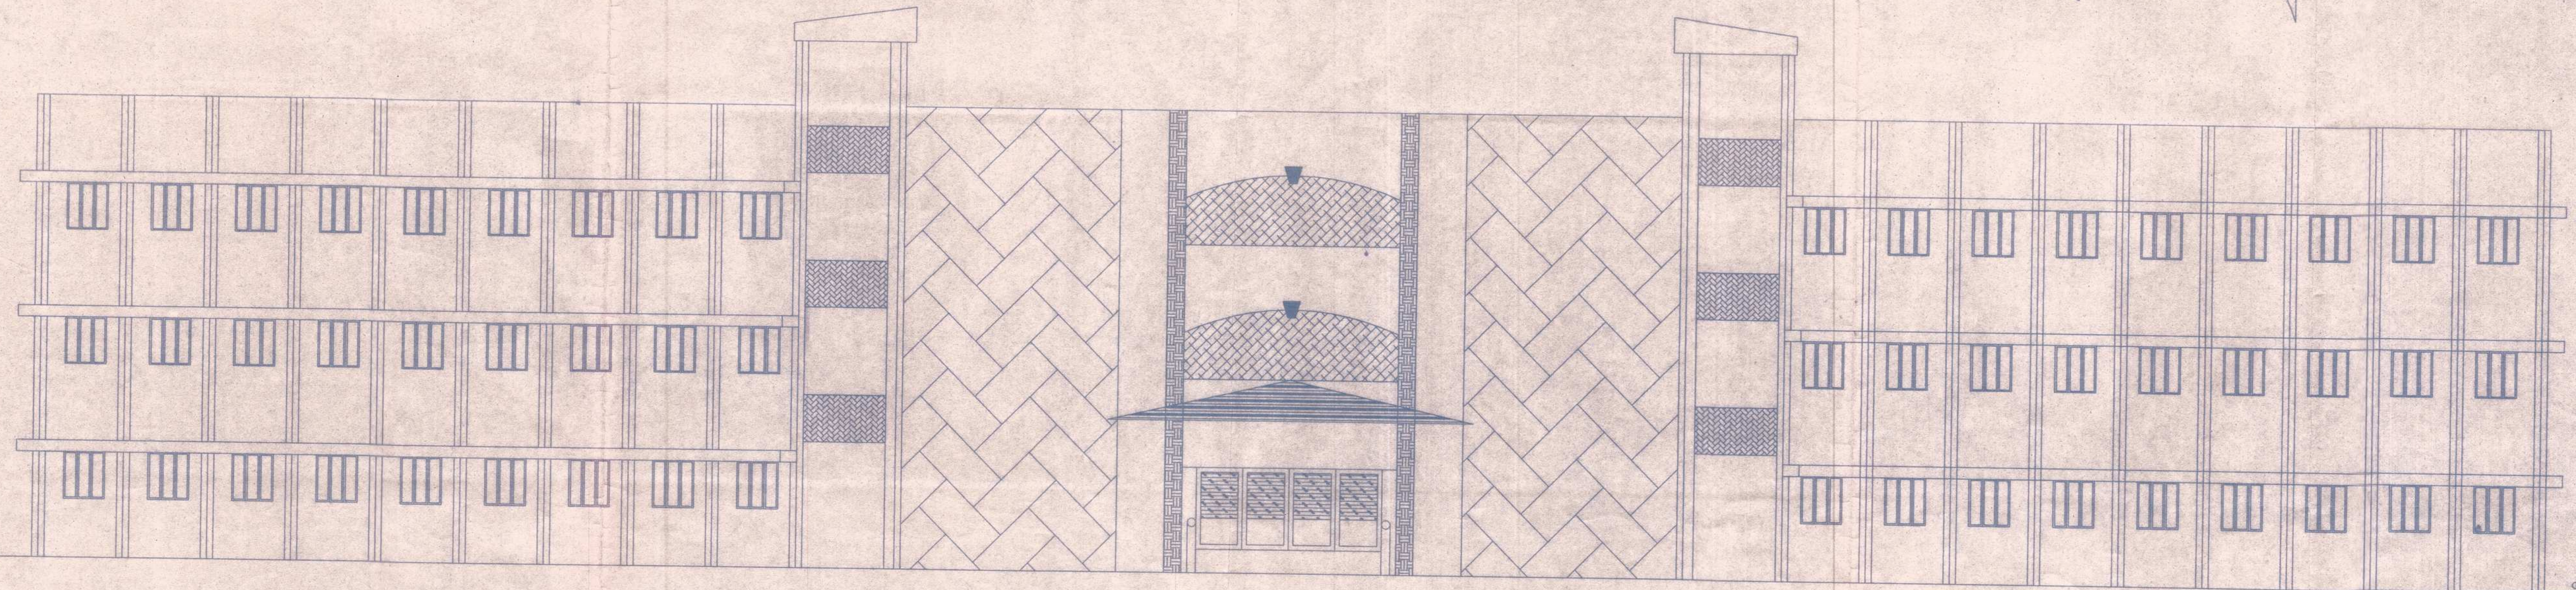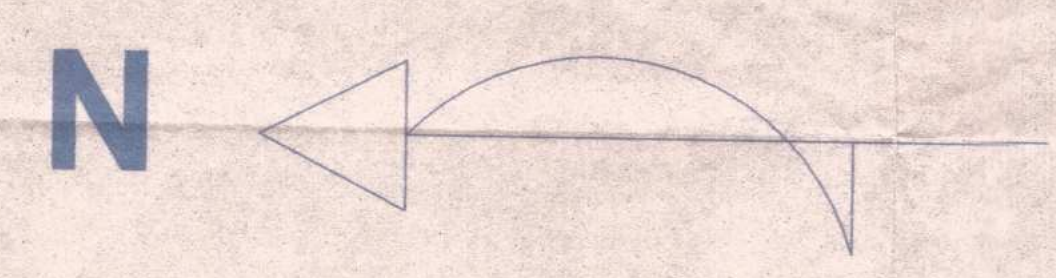

FRONT ELEVATION

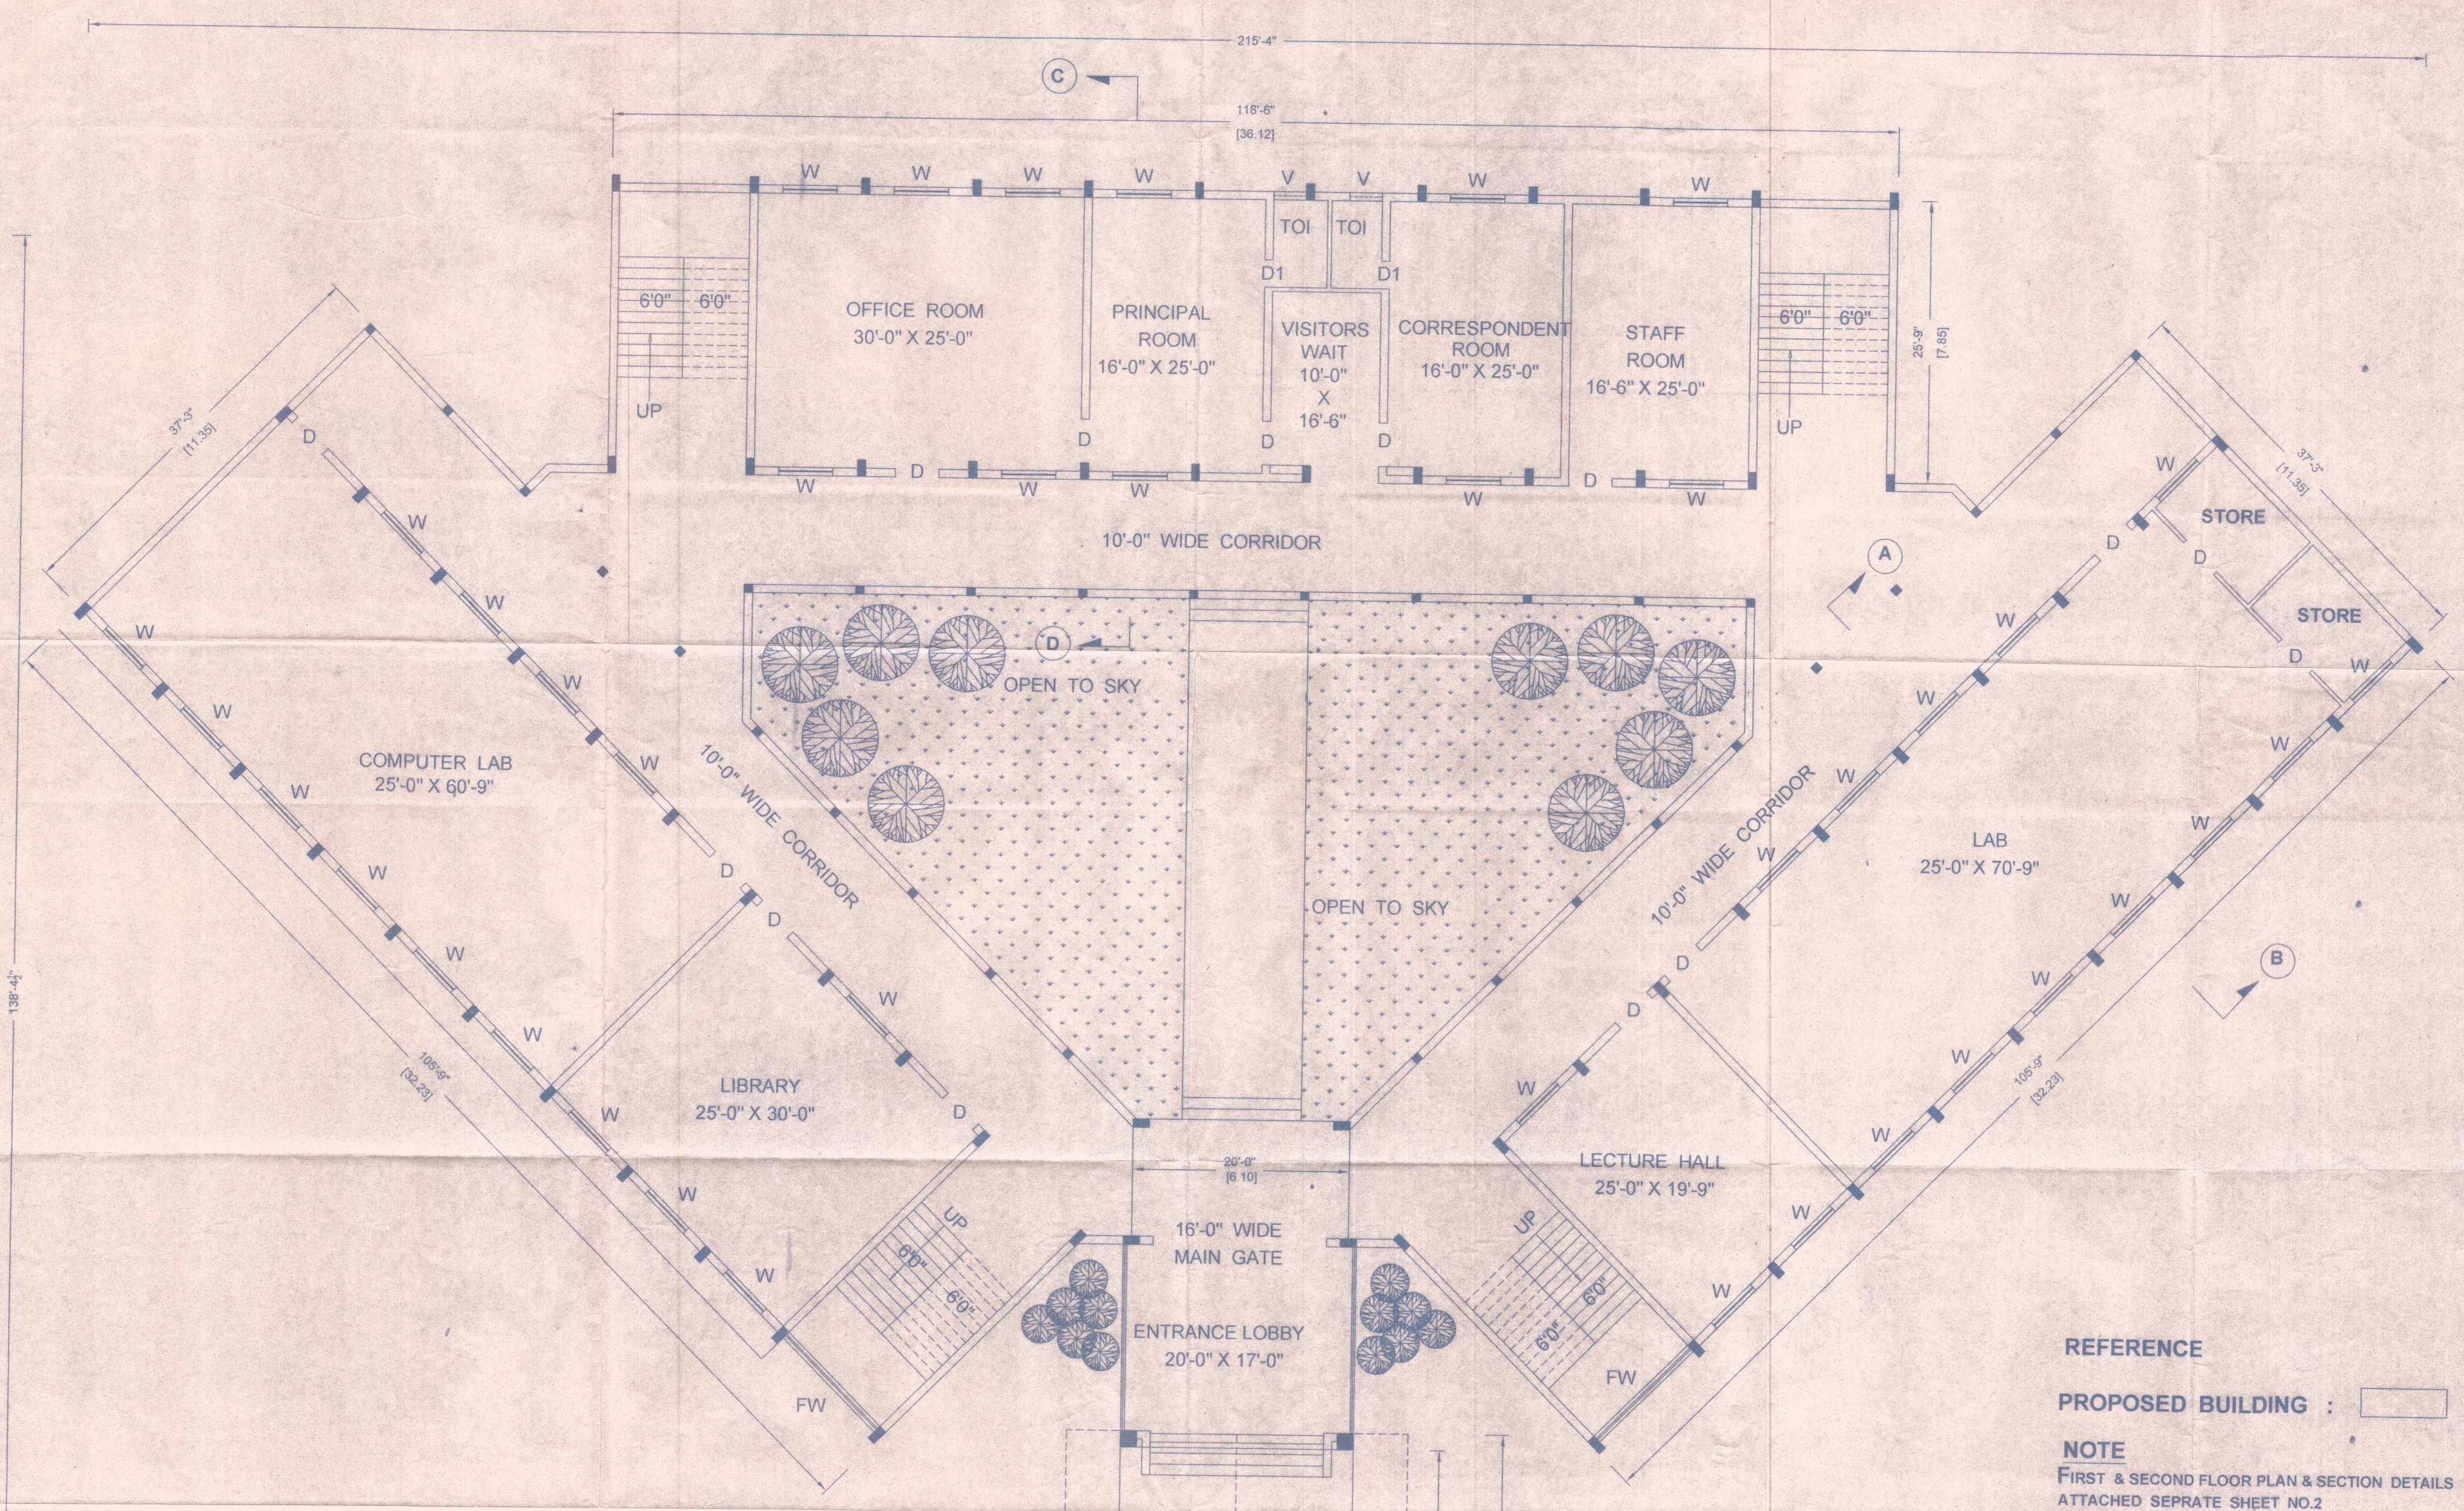

GROUND FLOOR PLAN

REFERENCE

PROPOSED BUILDING :

NOTE

FIRST & SECOND FLOOR PLAN & SECTION DETAILS ATTACHED SEPRATE SHEET NO.2

LIST OF JOINERIES :

DOOR	
D - 4'-0" X 7'-0"	1.22 X 2.13
D1 - 3'-0" X 7'-0"	0.91 X 2.13
WINDOW	
W - 5'-0" X 4'-0"	1.52 X 1.22
VENTILATOR	
V - 3'-0" X 2'-0"	0.91 X 0.61

APPLICANT :

Correspondent
St. Antony's College of Arts & Science
Amala Annai Nagar, Thamarai Padu
Dindigul Dt. 624 005
Tamil Nadu India.

ENGINEER :


Cell: 94435-71908
Ena. G. Maseelan, D.C.E.
Licensed Building Surveyor,
GUNA BUILDERS
P.O. Box 100, Dindigul District,
Tamil Nadu India.

BUILDING PLAN APPROVED
By the Village Panchayat on 07/01/08
APPROVED SUBJECT TO THE CONDITIONS
SPECIFIED IN S.O. 3723
Dated 12/03/07
By the Panchayat on 08/01/07
P. Pravin Kumar
THAMARAIPADI PANCHAYAT.

Mary Pram
Santhi
Vincent

PLAN SHOWING THE PROPOSED CONSTRUCTION OF St. ANTONY'S COLLEGE OF ARTS & SCIENCE AT AMALA ANNAI NAGAR, AMMAKULATHUPATTI, IN S. NO. 32, 33 & 34 OF THAMARAIPADI VILLAGE & PANCHAYAT, DINDIGUL TALUK DINDIGUL DISTRICT.


SCALE : 1"= 8'0" (OR) 1: 100

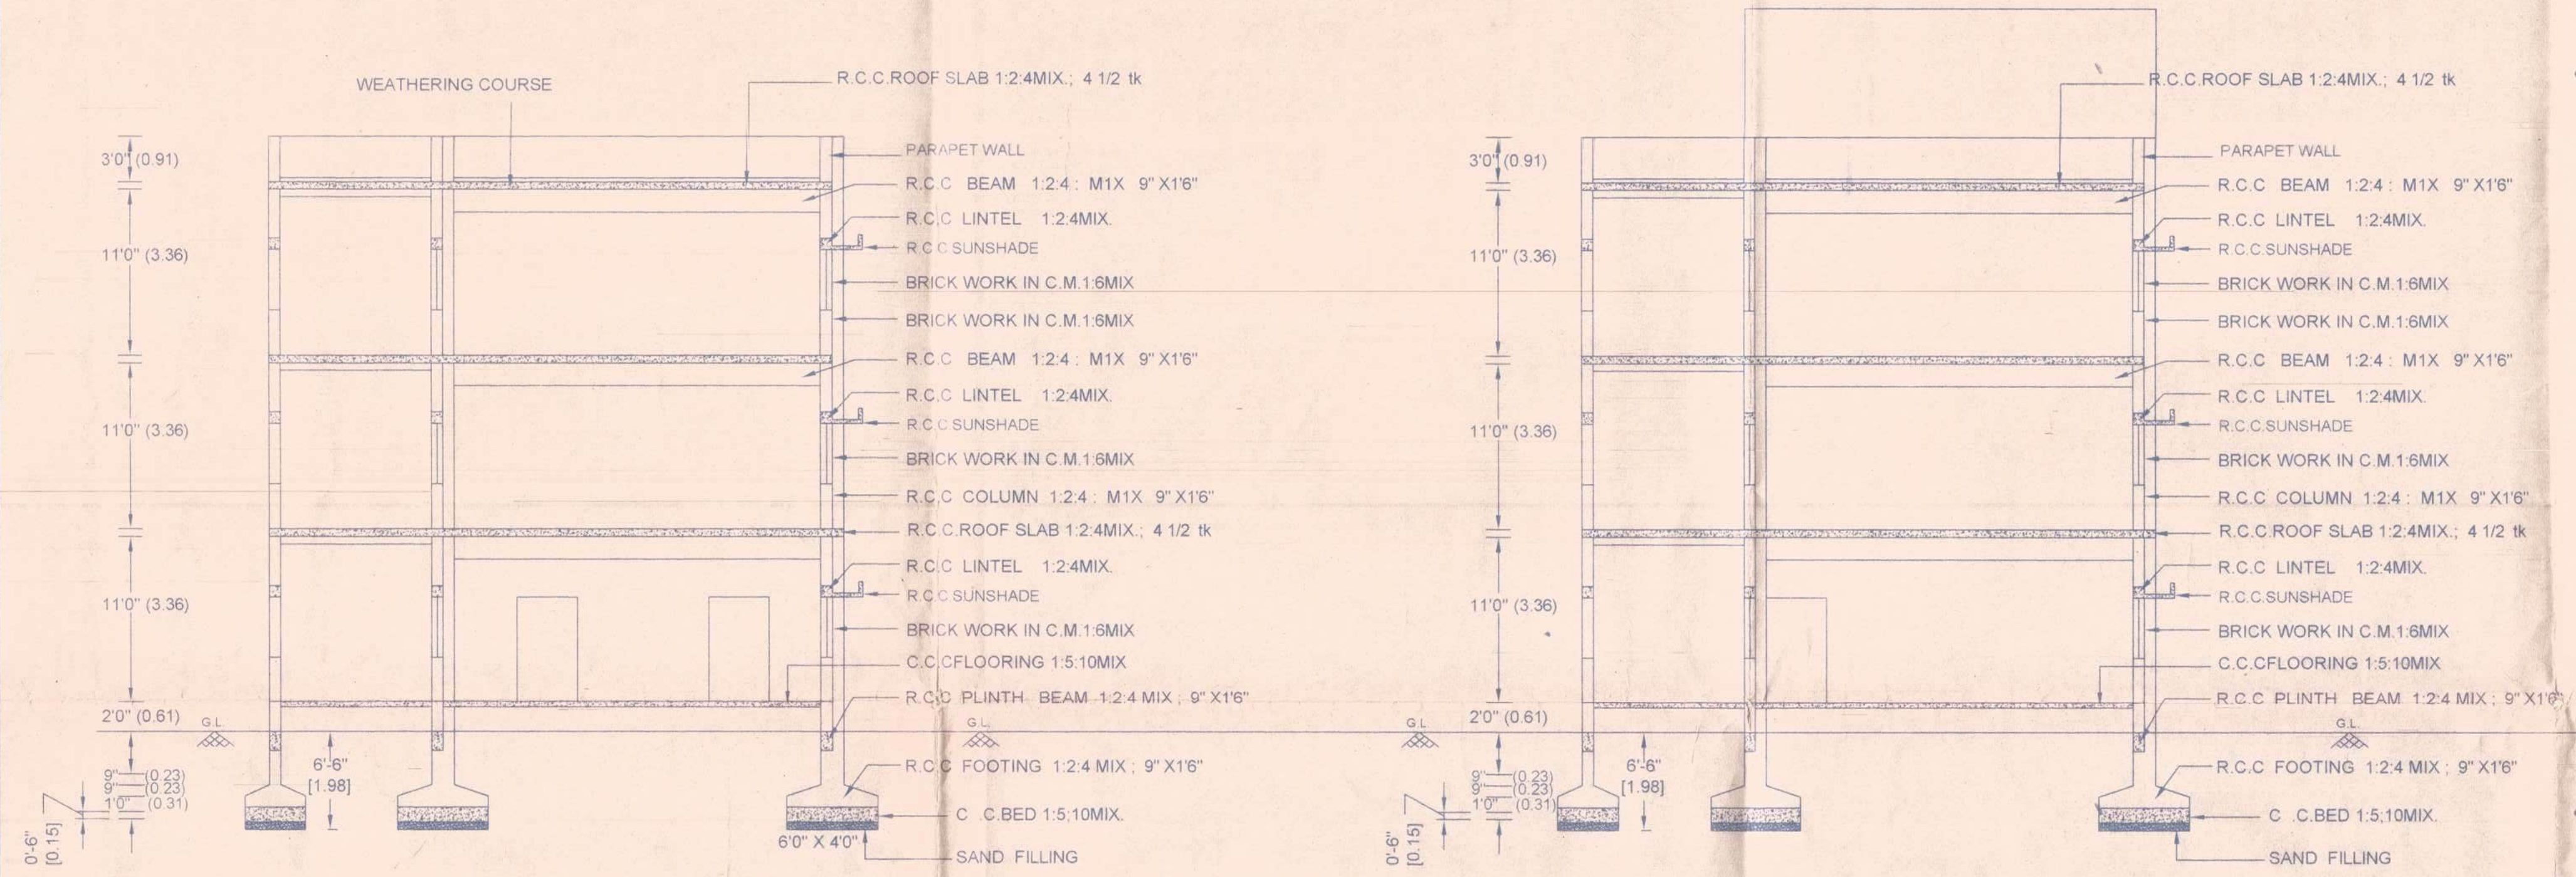

SECTION ON "AB"


SECTION ON "CD"

N

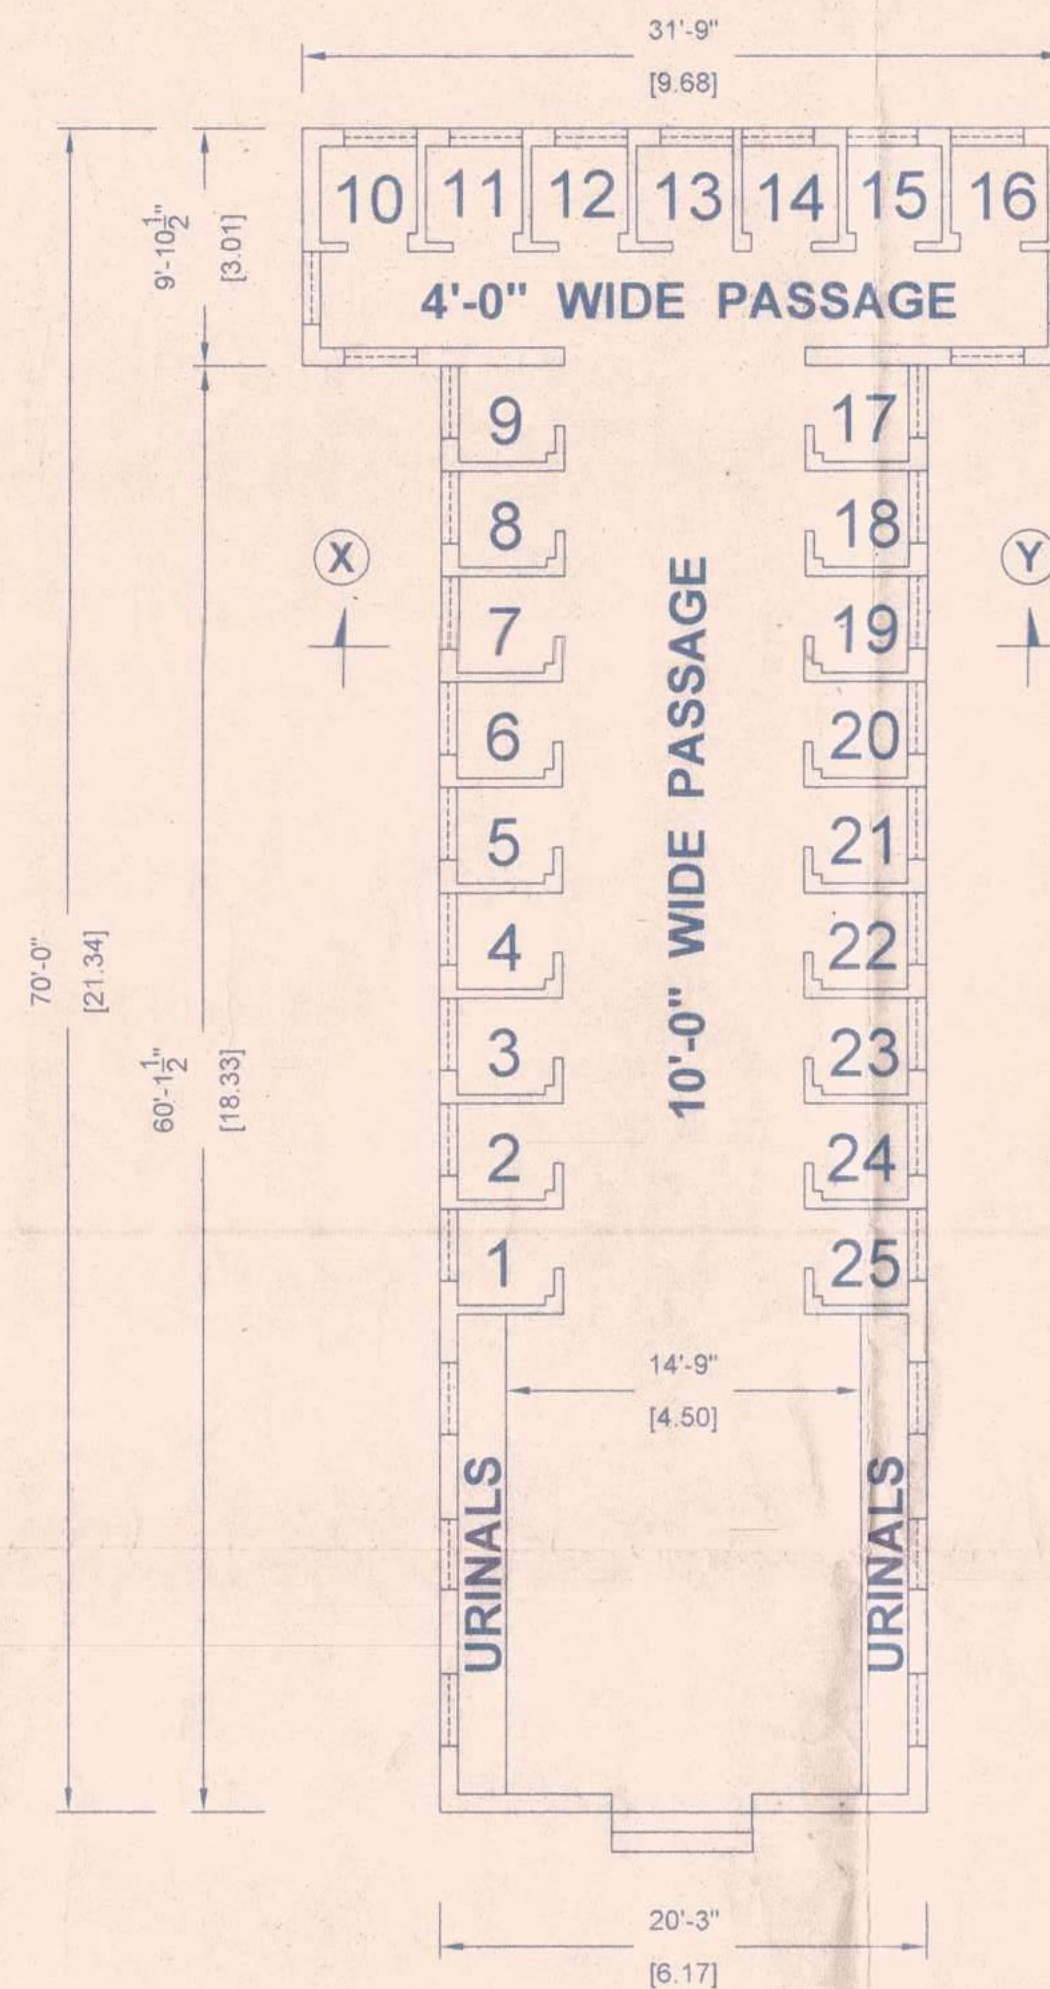


No. OF TOILETS : 25
SIZE OF TOILET : 4'-0" X 4'-0"

TOILET BLOCK

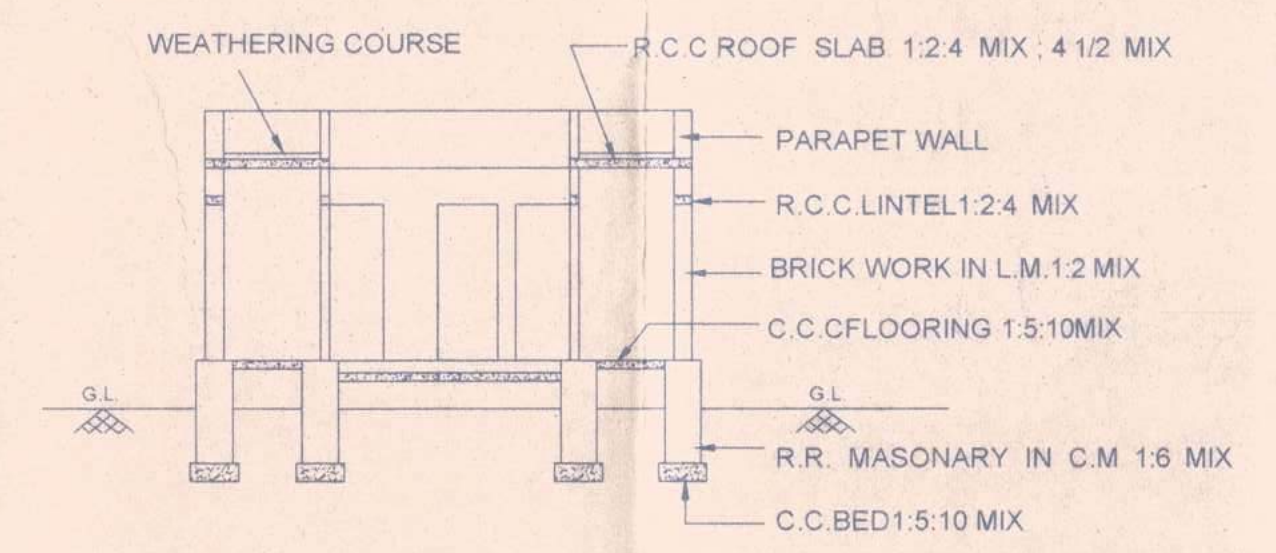

SECTION ON "XY"

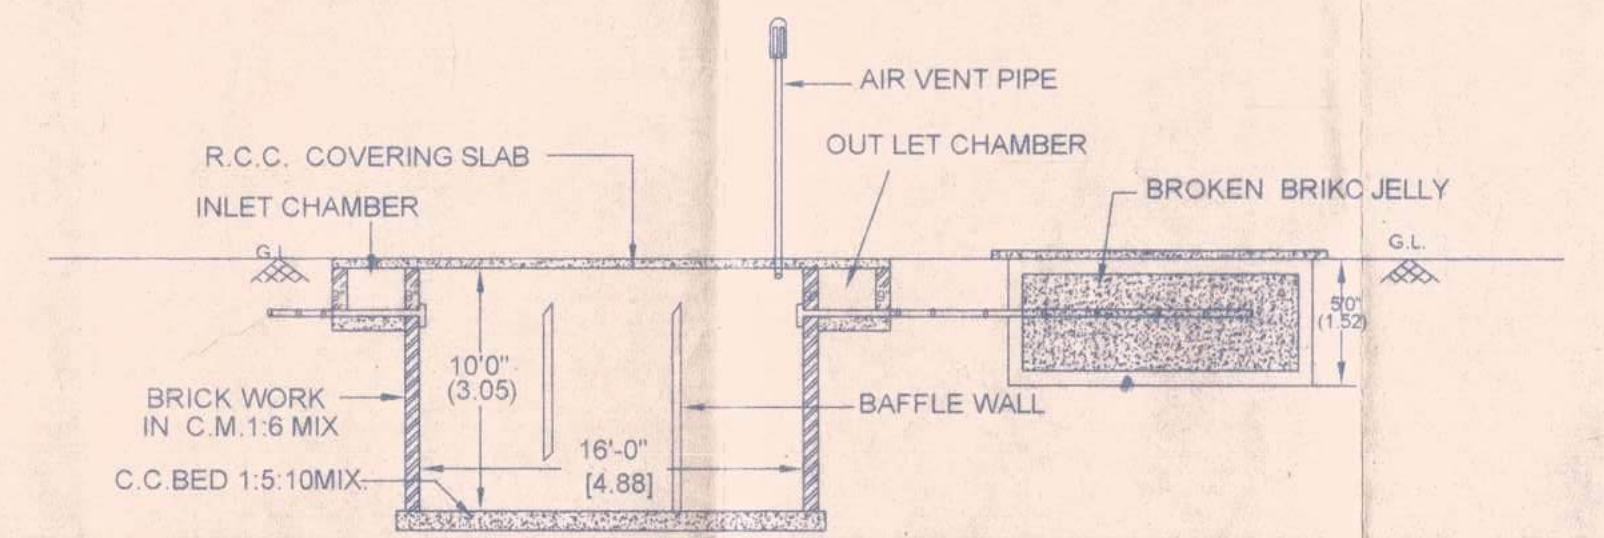

SECTION ON SEPTIC TANK & DISPERSION TRENCH



STAIRCASE DETAILS
(NOT TO SCALE)

RAIN WATER HARVESTING
RECHARGE PIT DETAILS
(NOT TO SCALE)

SPECIFICATION

FOUNDATION	: R.C.C. COLUMN 1:2.4 MIX; OVER A BED OF C.C. 1:5.10 MIX
BASEMENT	: R.C.C. COLUMN 1:2.4 MIX AND BRICK WORK IN C.M. 1:6 MIX
SUPERSTRUCTURE	: R.C.C. COLUMN 1:2.4 MIX AND BRICK WORK IN C.M. 1:6 MIX
ROOFING	: R.C.C. ROOF SLAB 1:2.4 MIX; 4 1/2" tk
FLOORING	: C.C. FLOORING 1:5.10 MIX AND TOP FINISHED WITH C.M. 1:3 MIX; 3/4" tk
PLASTERING	: PLASTERING WITH C.M. 1:6 MIX; 1/2" tk
LATRINE	: PROVIDED (SEPTIC TANK TYPE)
USAGE	: COLLAGE BUILDING

LIST OF JOINERIES :

DOOR	
D - 4'-0" X 7'-0"	1.22 X 2.13
D1 - 3'-0" X 7'-0"	0.91 X 2.13
WINDOW	
W - 5'-0" X 4'-0"	1.52 X 1.22
VENTILATOR	
V - 3'-0" X 2'-0"	0.91 X 0.61

AREA DETAILS

GROUND FLOOR	: 13133 sqft.	1220.54 sqm.
PORTICO	: 505 sqft.	46.93 sqm.
FIRST FLOOR	: 13133 sqft.	1220.54 sqm.
SECOND FLOOR	: 13133 sqft.	1220.54 sqm.
TOILET BLOCK	: 1531 sqft.	142.29 sqm.

REFERENCE

PROPOSED BUILDING : ☐

APPLICANT :

S. Manoj
Correspondent
St. Antony's College of Arts & Science
Amala Annai Nagar, Thamarai Padai
Dindigul Dt. 624 005.
Tamil Nadu India.

Mary Pramila Santhi Vincent
your signing location here
2025.02.12
11:24:28
+05'30'

BUILDING PLAN APPROVED

09/02/2025

09/02/2025

09/02/2025

09/02/2025


09/02/2025

09/02/2025

09/02/2025




09/02/2025

TYPICAL PLAN (F.F. & S.F.)

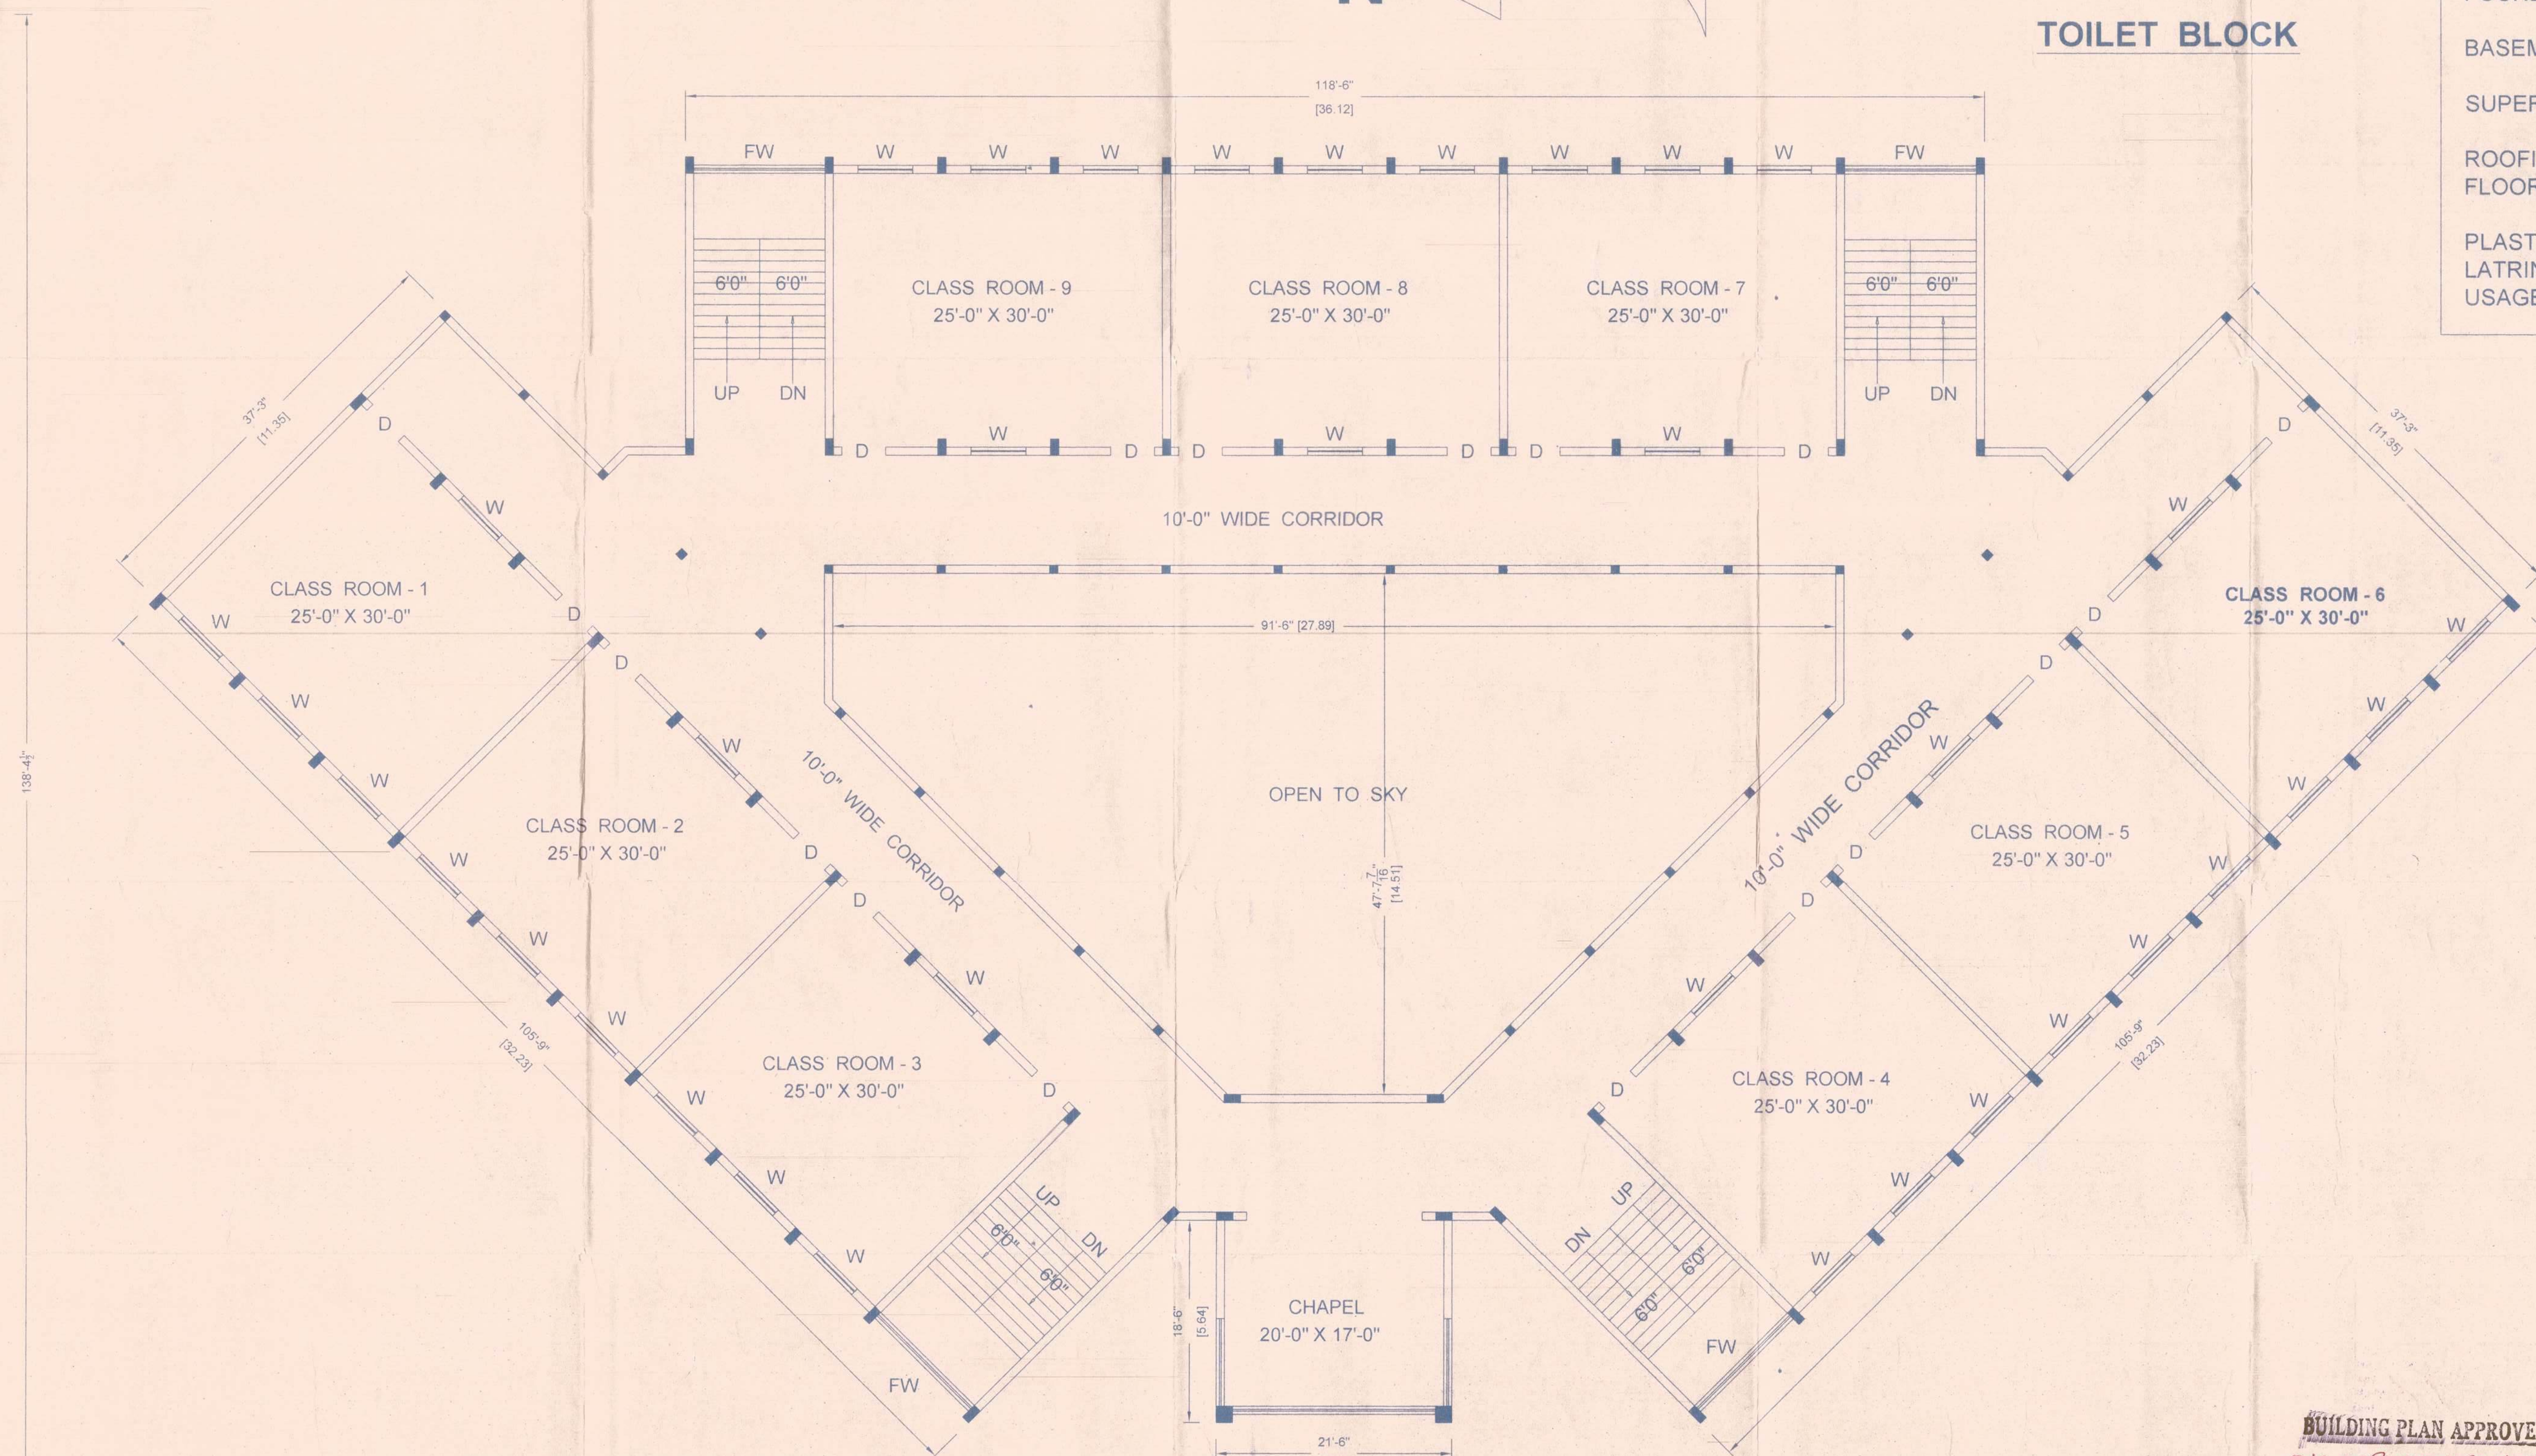

PLAN SHOWING THE PROPOSED ADDITIONAL CONSTRUCTION OF THE FIRST FLOOR ROOMS IN THE EXISTING GROUND FLOOR HOSTEL BUILDING FOR ST. ANTONY'S COLLEGE OF ARTS & SCIENCE AT AMALA ANNAI NAGAR, AMMAKULATHUPATTI IN S.No: 32, 33 & 35, OF THAMARAIPADI VILLAGE & PANCHAYAT, DINDIGUL TALUK & DISTRICT.

SCALE :-1"-8'0"(OR)1:100

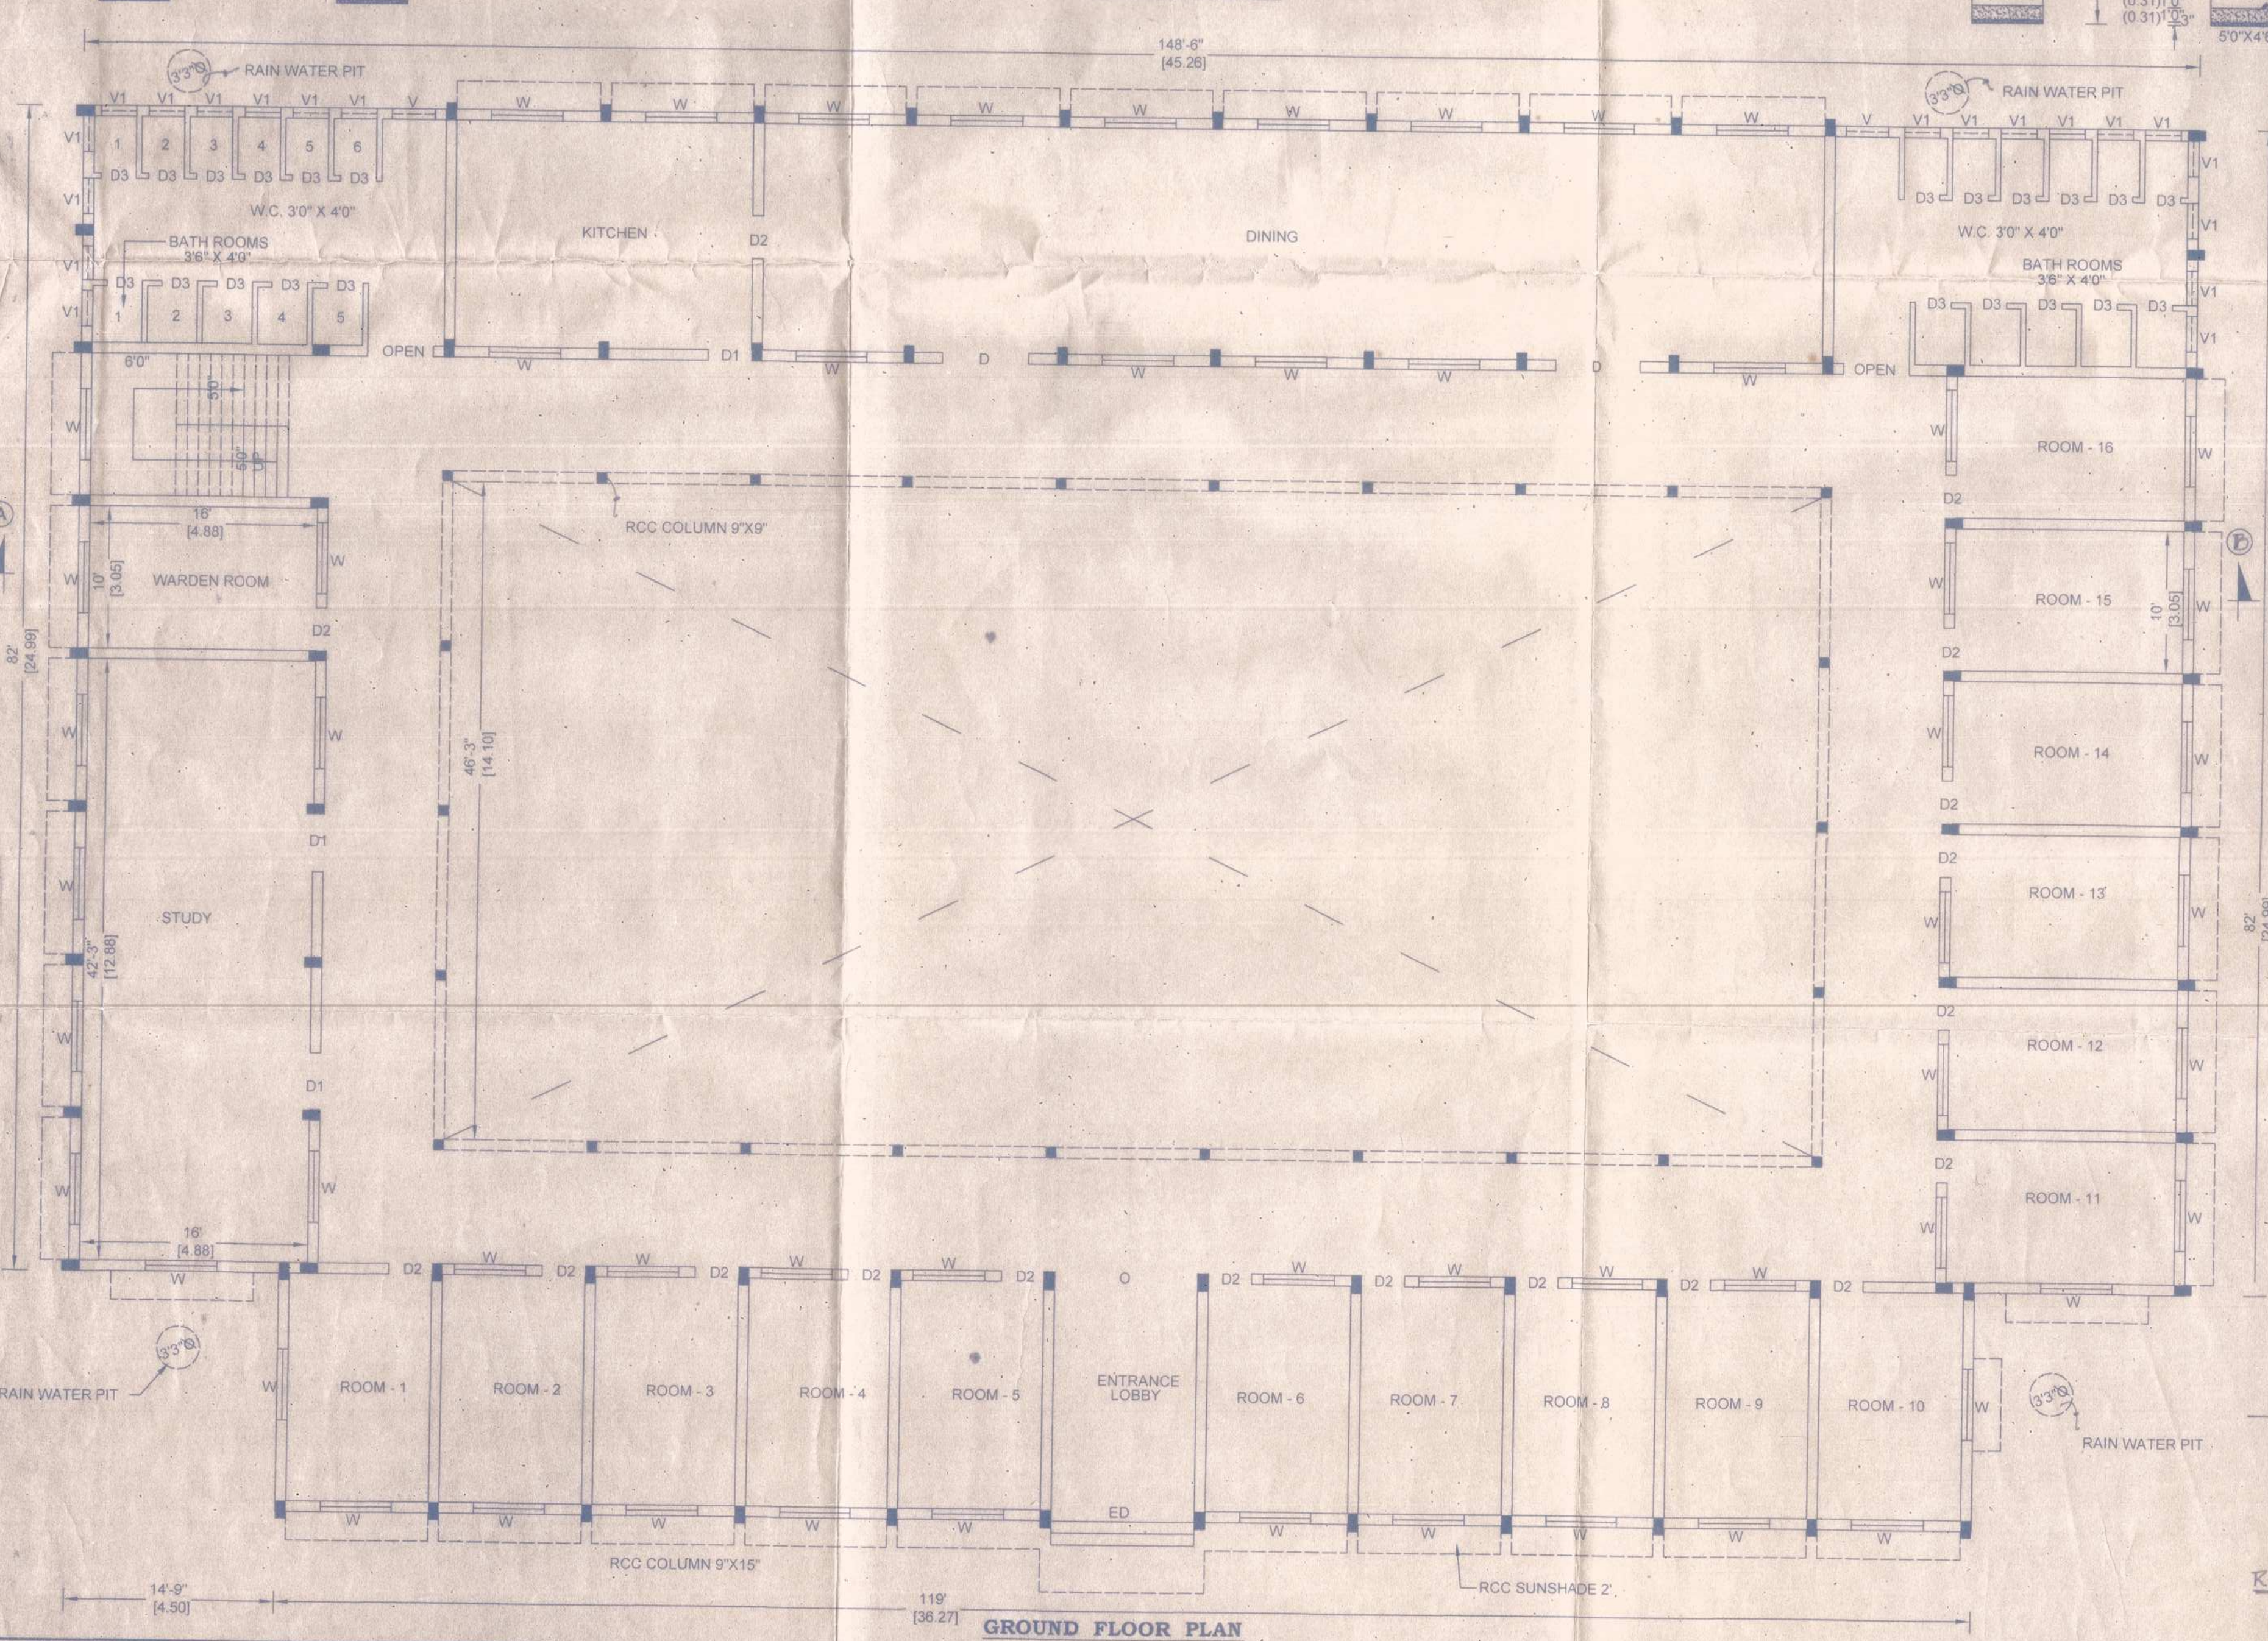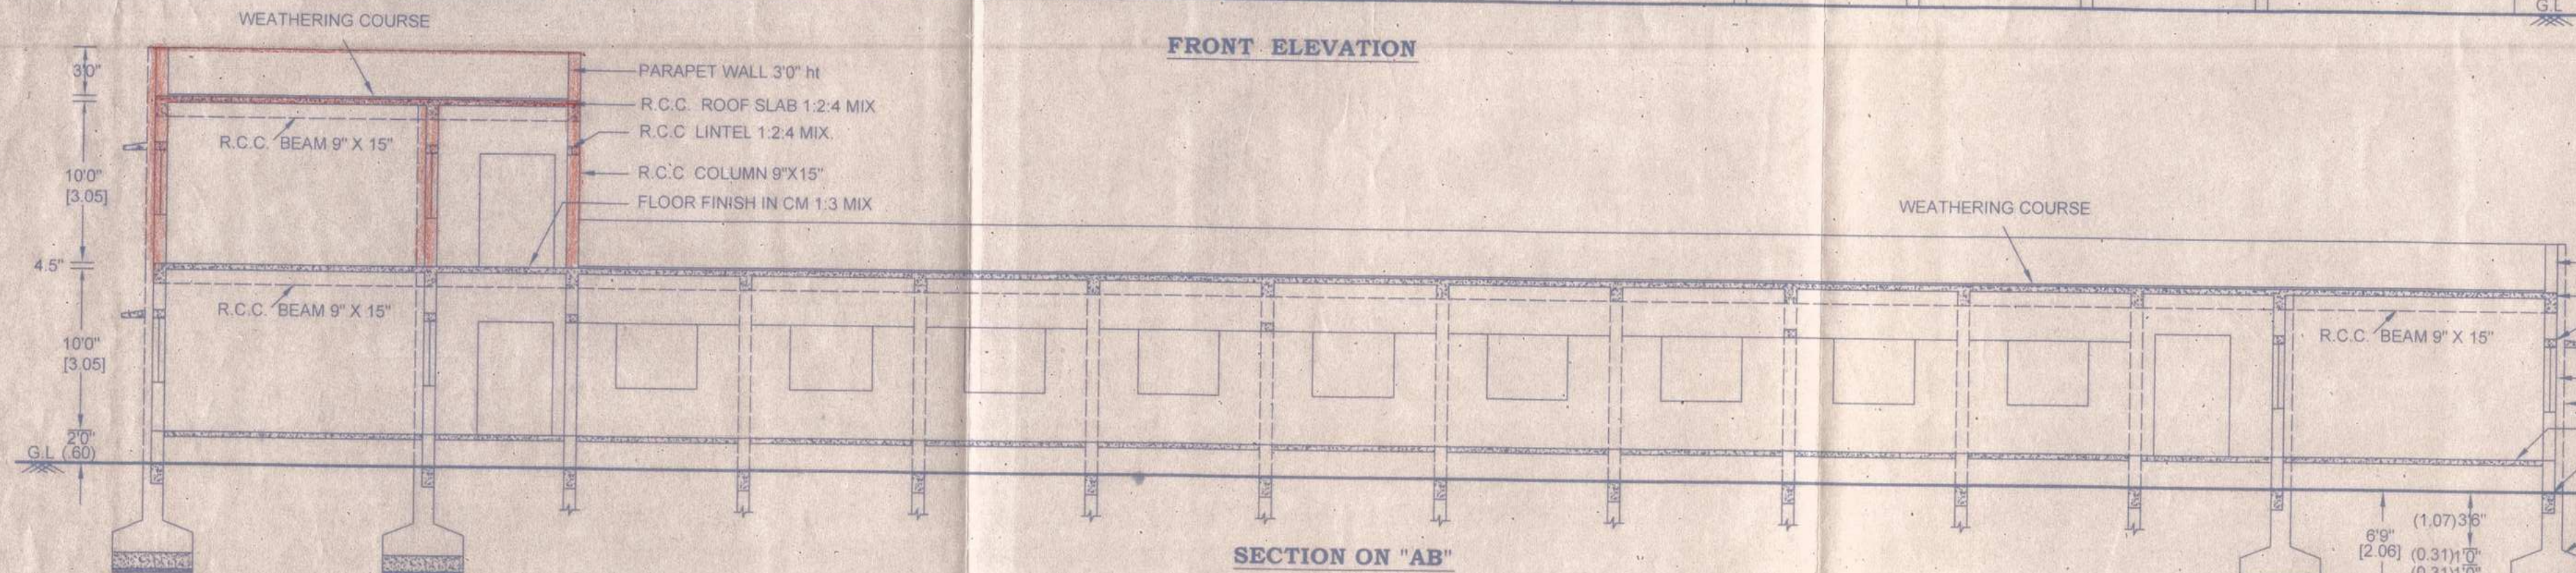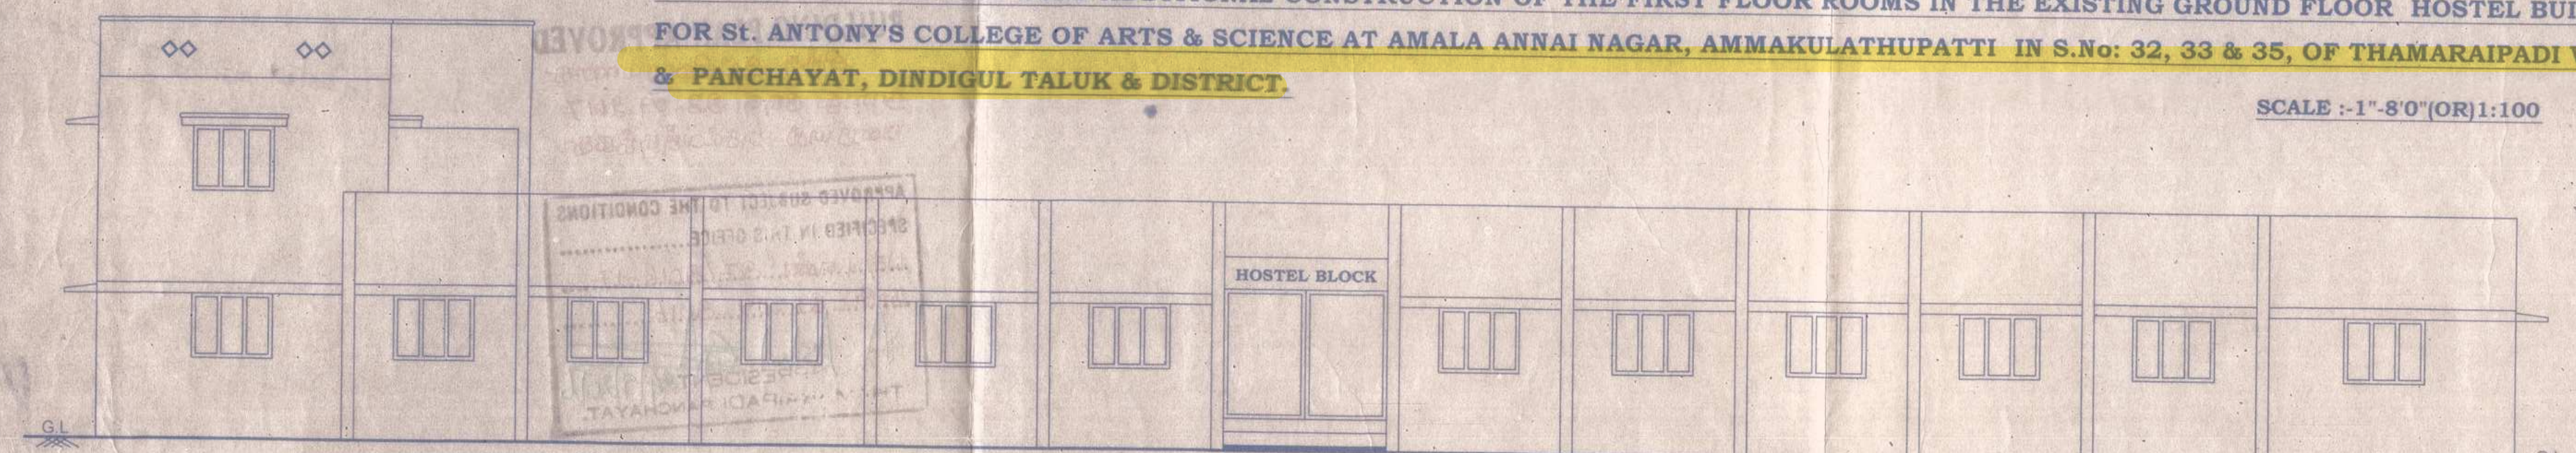


JOINERIES	feet.	(OR)	metre
ED DOOR	10'0" X 8'0"	(OR)	3.05 X 2.44
D DOOR	6'0" X 7'0"	(OR)	1.83 X 2.14
D1 DOOR	4'0" X 7'0"	(OR)	1.22 X 2.14
D2 DOOR	3'0" X 7'0"	(OR)	0.91 X 2.14
D3 DOOR	2'6" X 7'0"	(OR)	0.76 X 2.14
W WINDOW	5'0" X 4'0"	(OR)	1.52 X 1.22
V VENTILATOR	3'0" X 2'0"	(OR)	0.91 X 0.61
V1 VENTILATOR	2'6" X 2'0"	(OR)	0.76 X 0.61


AREA DETAILS	Sq.ft.	(OR)	Sq.M
EXISTING BUILDING G.FLOOR	9730.00	(OR)	903.95
PROPOSED BUILDING F.FLOOR	1971.00	(OR)	183.11

SPECIFICATION	
FOUNDATION	R.C.C. COLUMN 1:2:4 MIX OVER A BED OF C.C. 1:5:10 MIX
BASEMENT	R.C.C. COLUMN 1:2:4 MIX & BRICK WORK IN C.M 1:6 MIX
SUPERSTRUCTURE	BRICK WORK IN C.M 1:6 MIX & COLUMNS
ROOFING	R.C.C. ROOF SLAB 1:2:4 MIX 4.5" THICK
FLOORING	C.C. FLOORING 1:5:10 MIX & TOP FINISHED WITH C.M 1:3 MIX & 3/4" IK
PLASTERING	PLASTERING WITH C.M 1:5 MIX & 1/2" THICK PROVIDED (LEACH PIT TYPE) HOSTEL BUILDING
LAT & BATH USAGE	

SITE PLAN
SCALE :-1"-132'0"(OR)1:1600

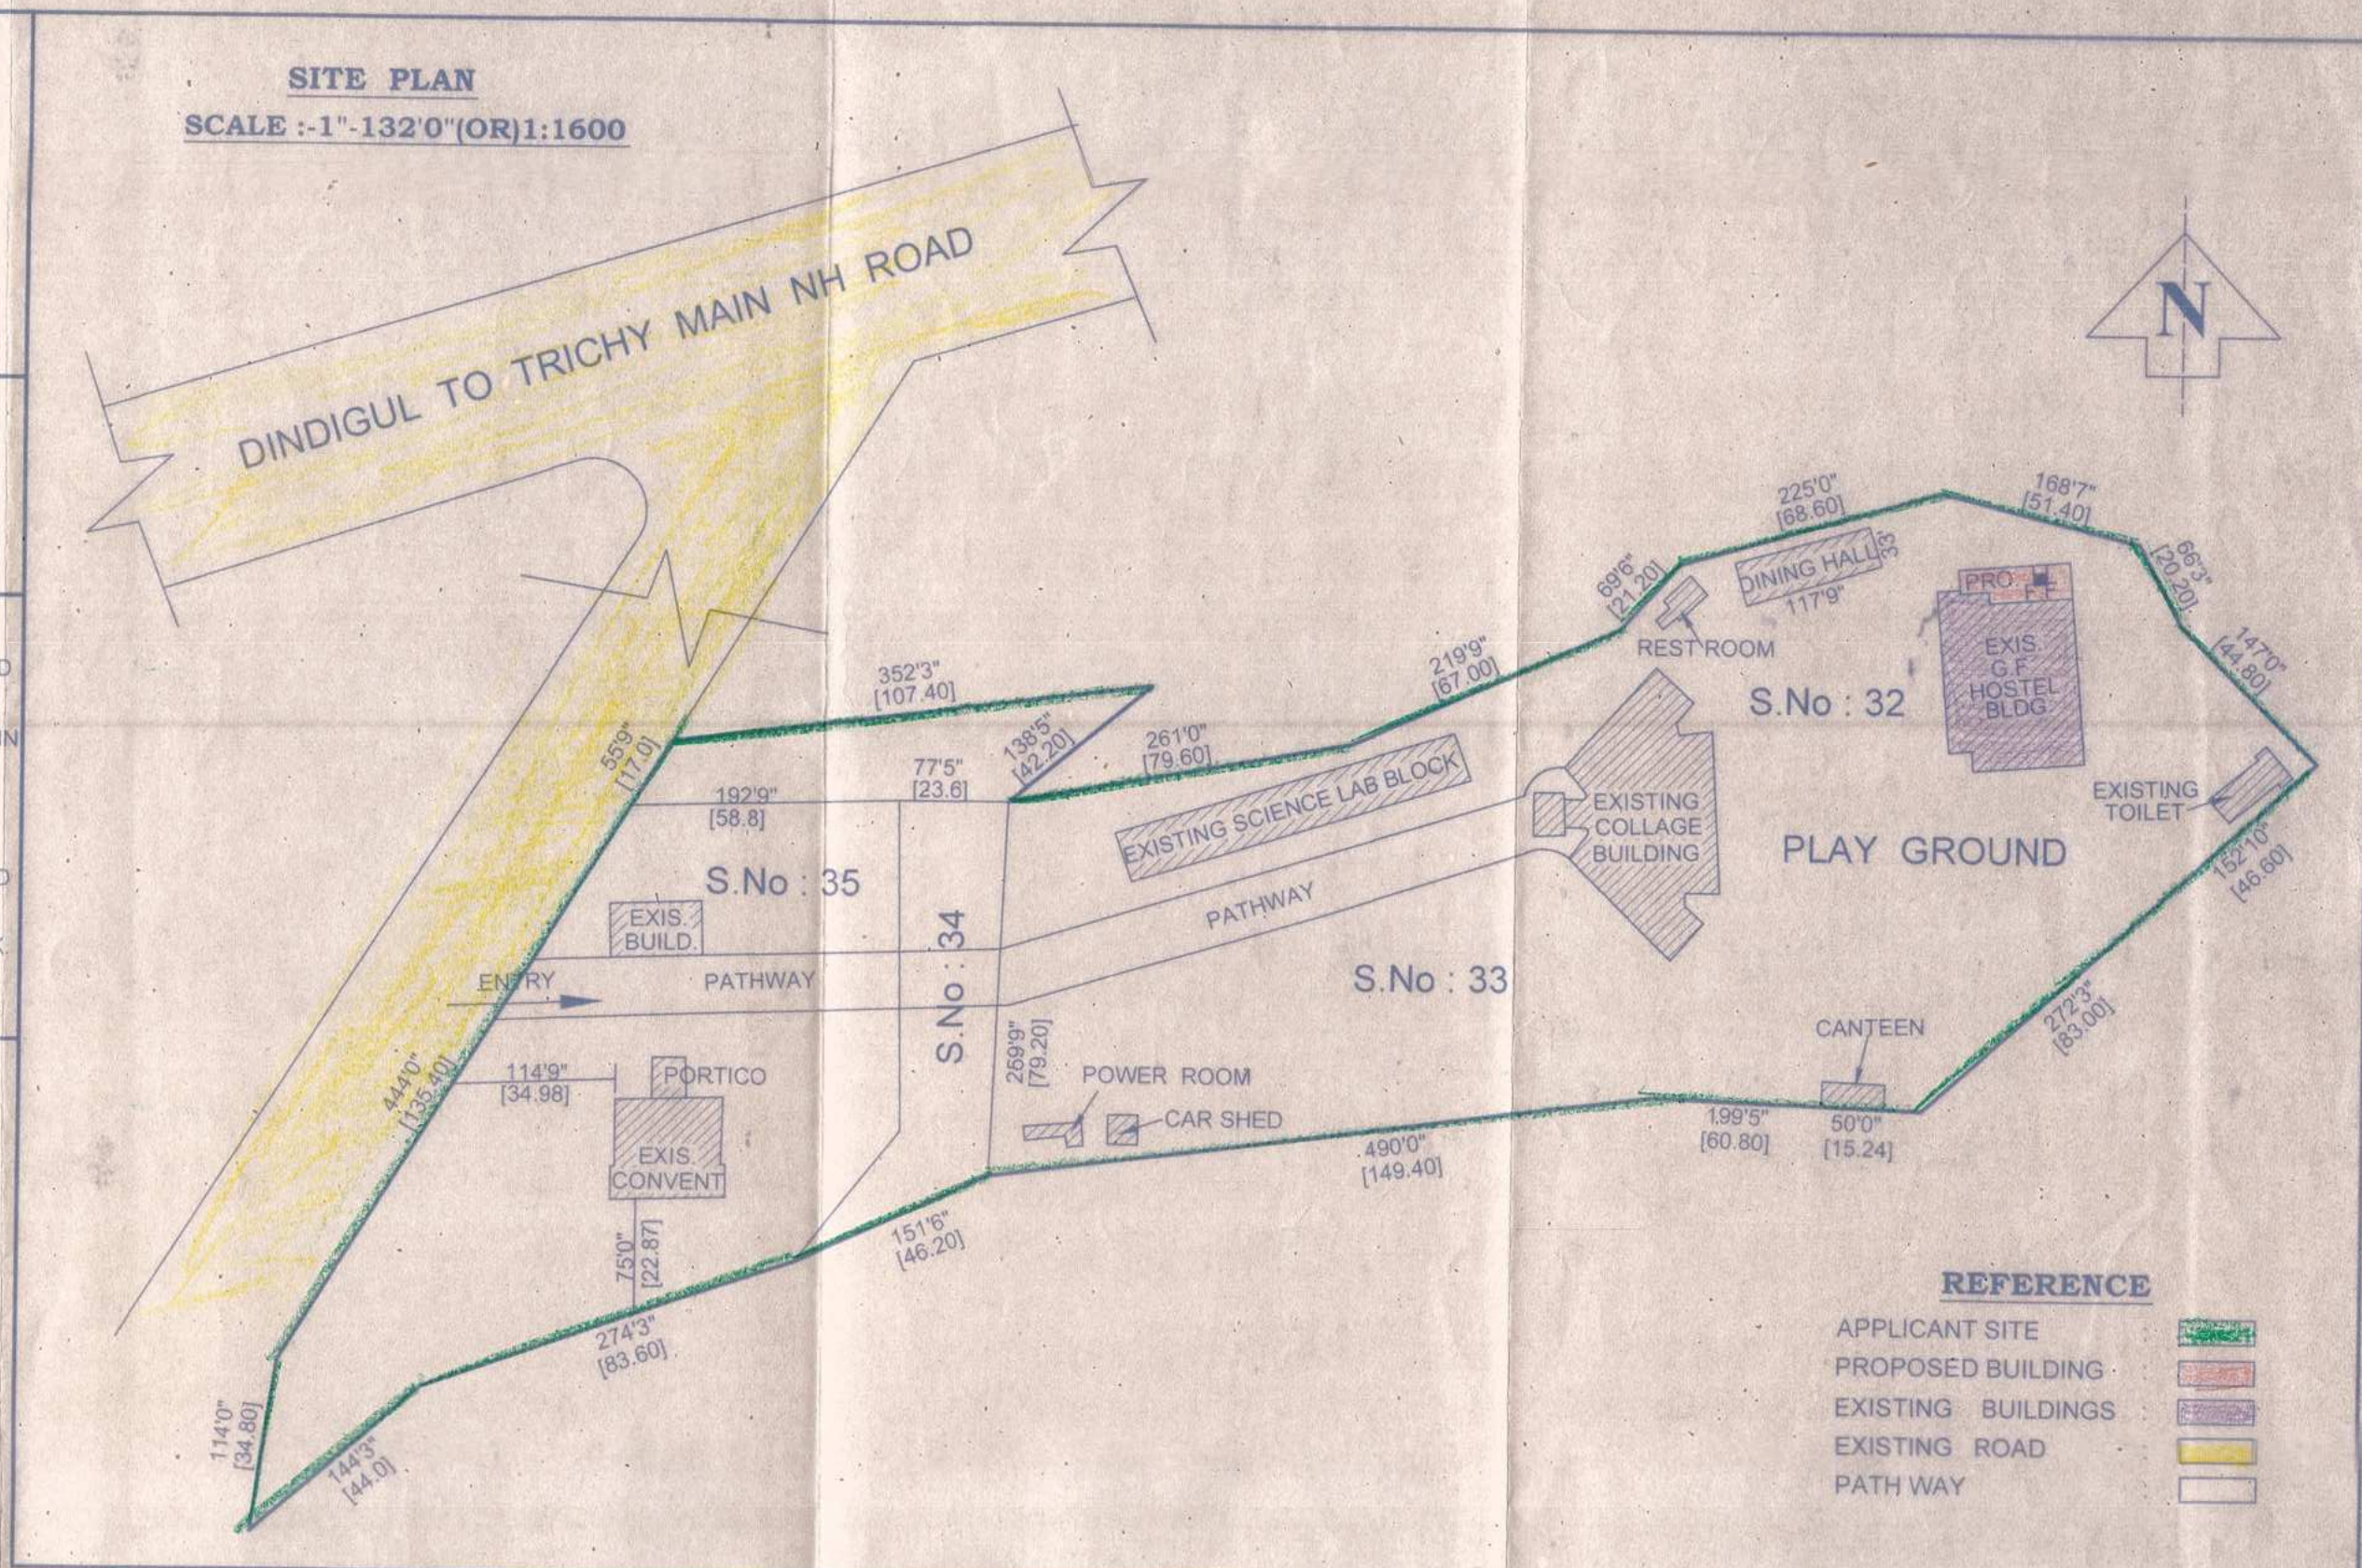

REFERENCE	
APPLICANT SITE	
PROPOSED BUILDING	
EXISTING BUILDINGS	
EXISTING ROAD	
PATH WAY	


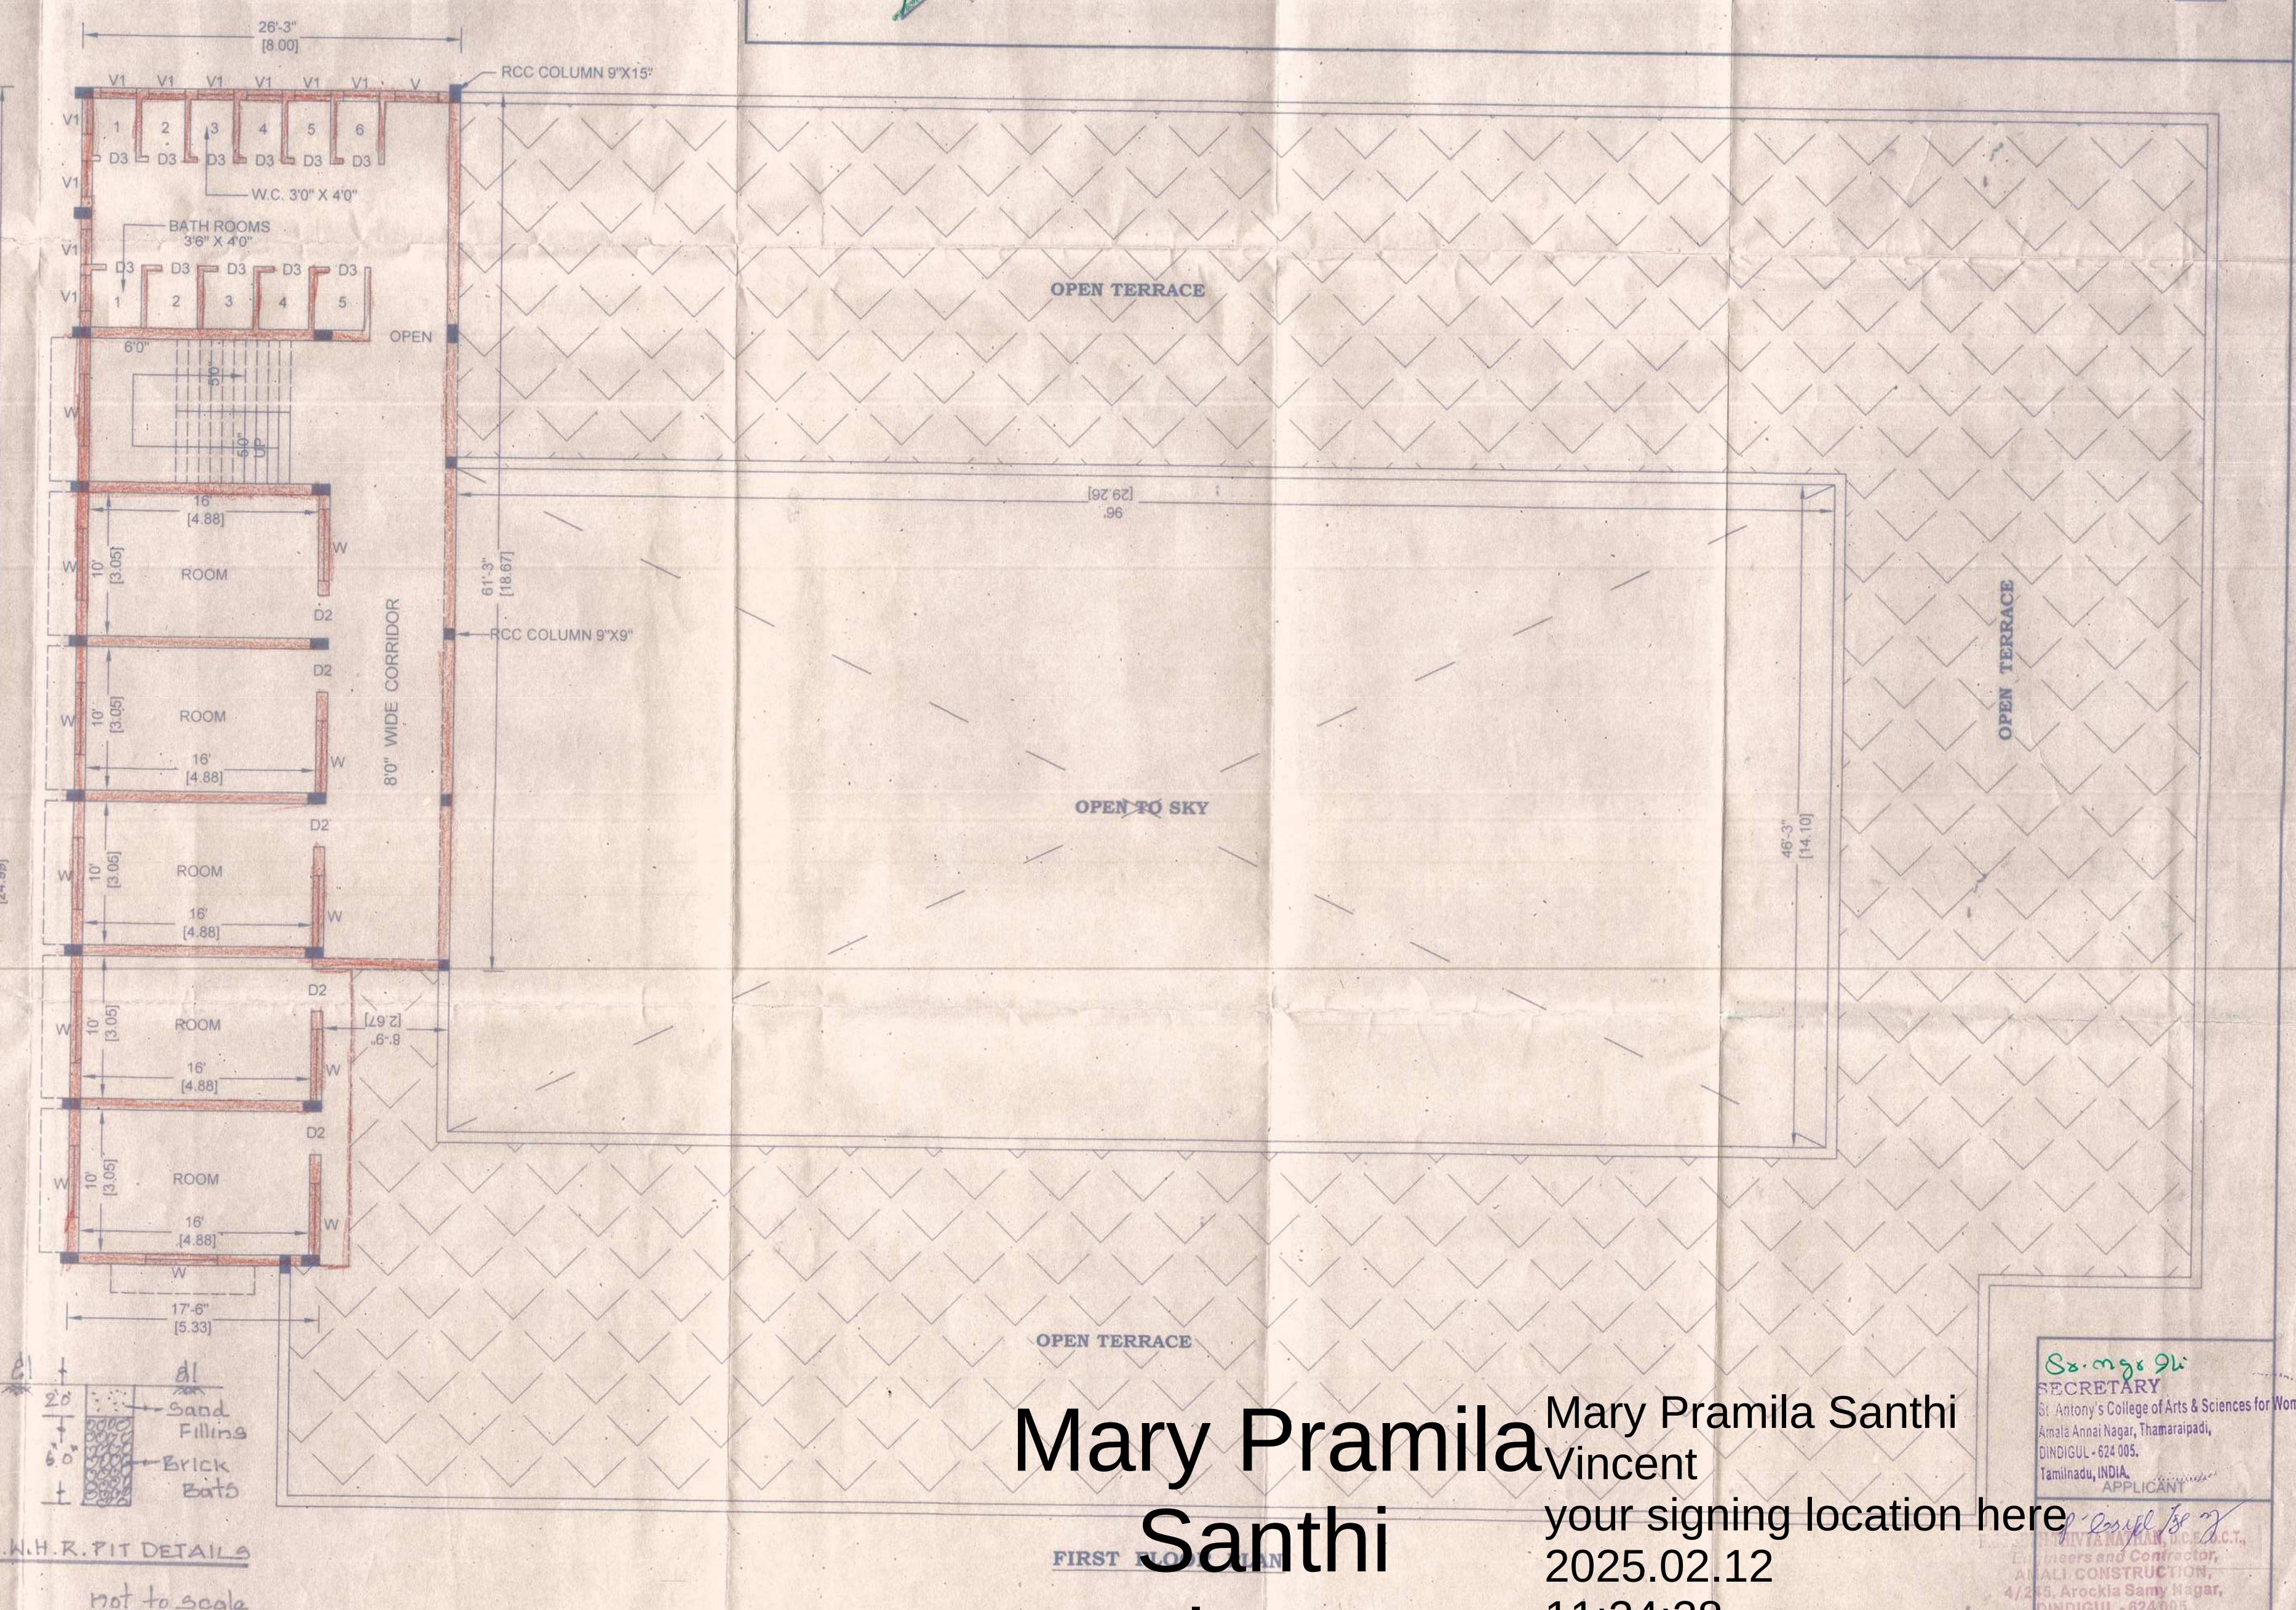


Mary Pramila Santhi Vincent

Mary Pramila Santhi Vincent
your signing location here
2025.02.12
11:24:28
+05'30'

SECRETARY
St. Antony's College of Arts & Sciences for Women
Amala Annai Nagar, Thamarapadi,
DINDIGUL - 624 005,
Tamilnadu, INDIA.
ENGINEER

PLAN SHOWING THE PROPOSED CONSTRUCTION OF A HOSTEL BUILDING FOR St. ANTONY'S COLLEGE OF ARTS & SCIENCE AT AMALA ANNAI NAGAR, AMMAKULATHUPATTI IN S. NO. 32, 33 & 34 OF THAMARAIPADI VILLAGE & PANCHAYAT, DINDIGUL TALUK & DISTRICT.
SCALE : 1 INCH = 8 FEET (OR) 1 : 100

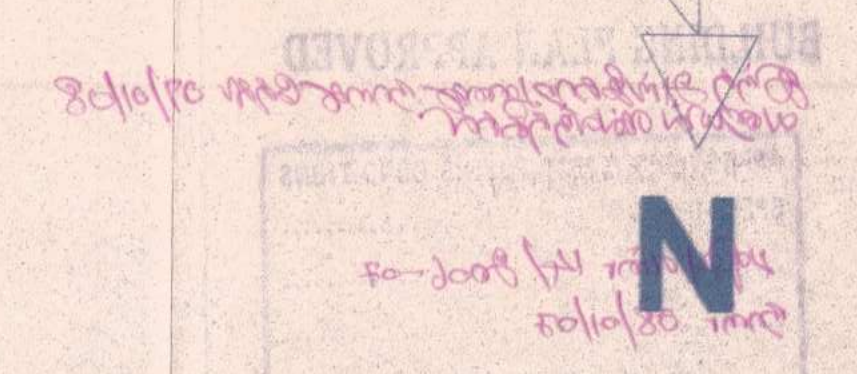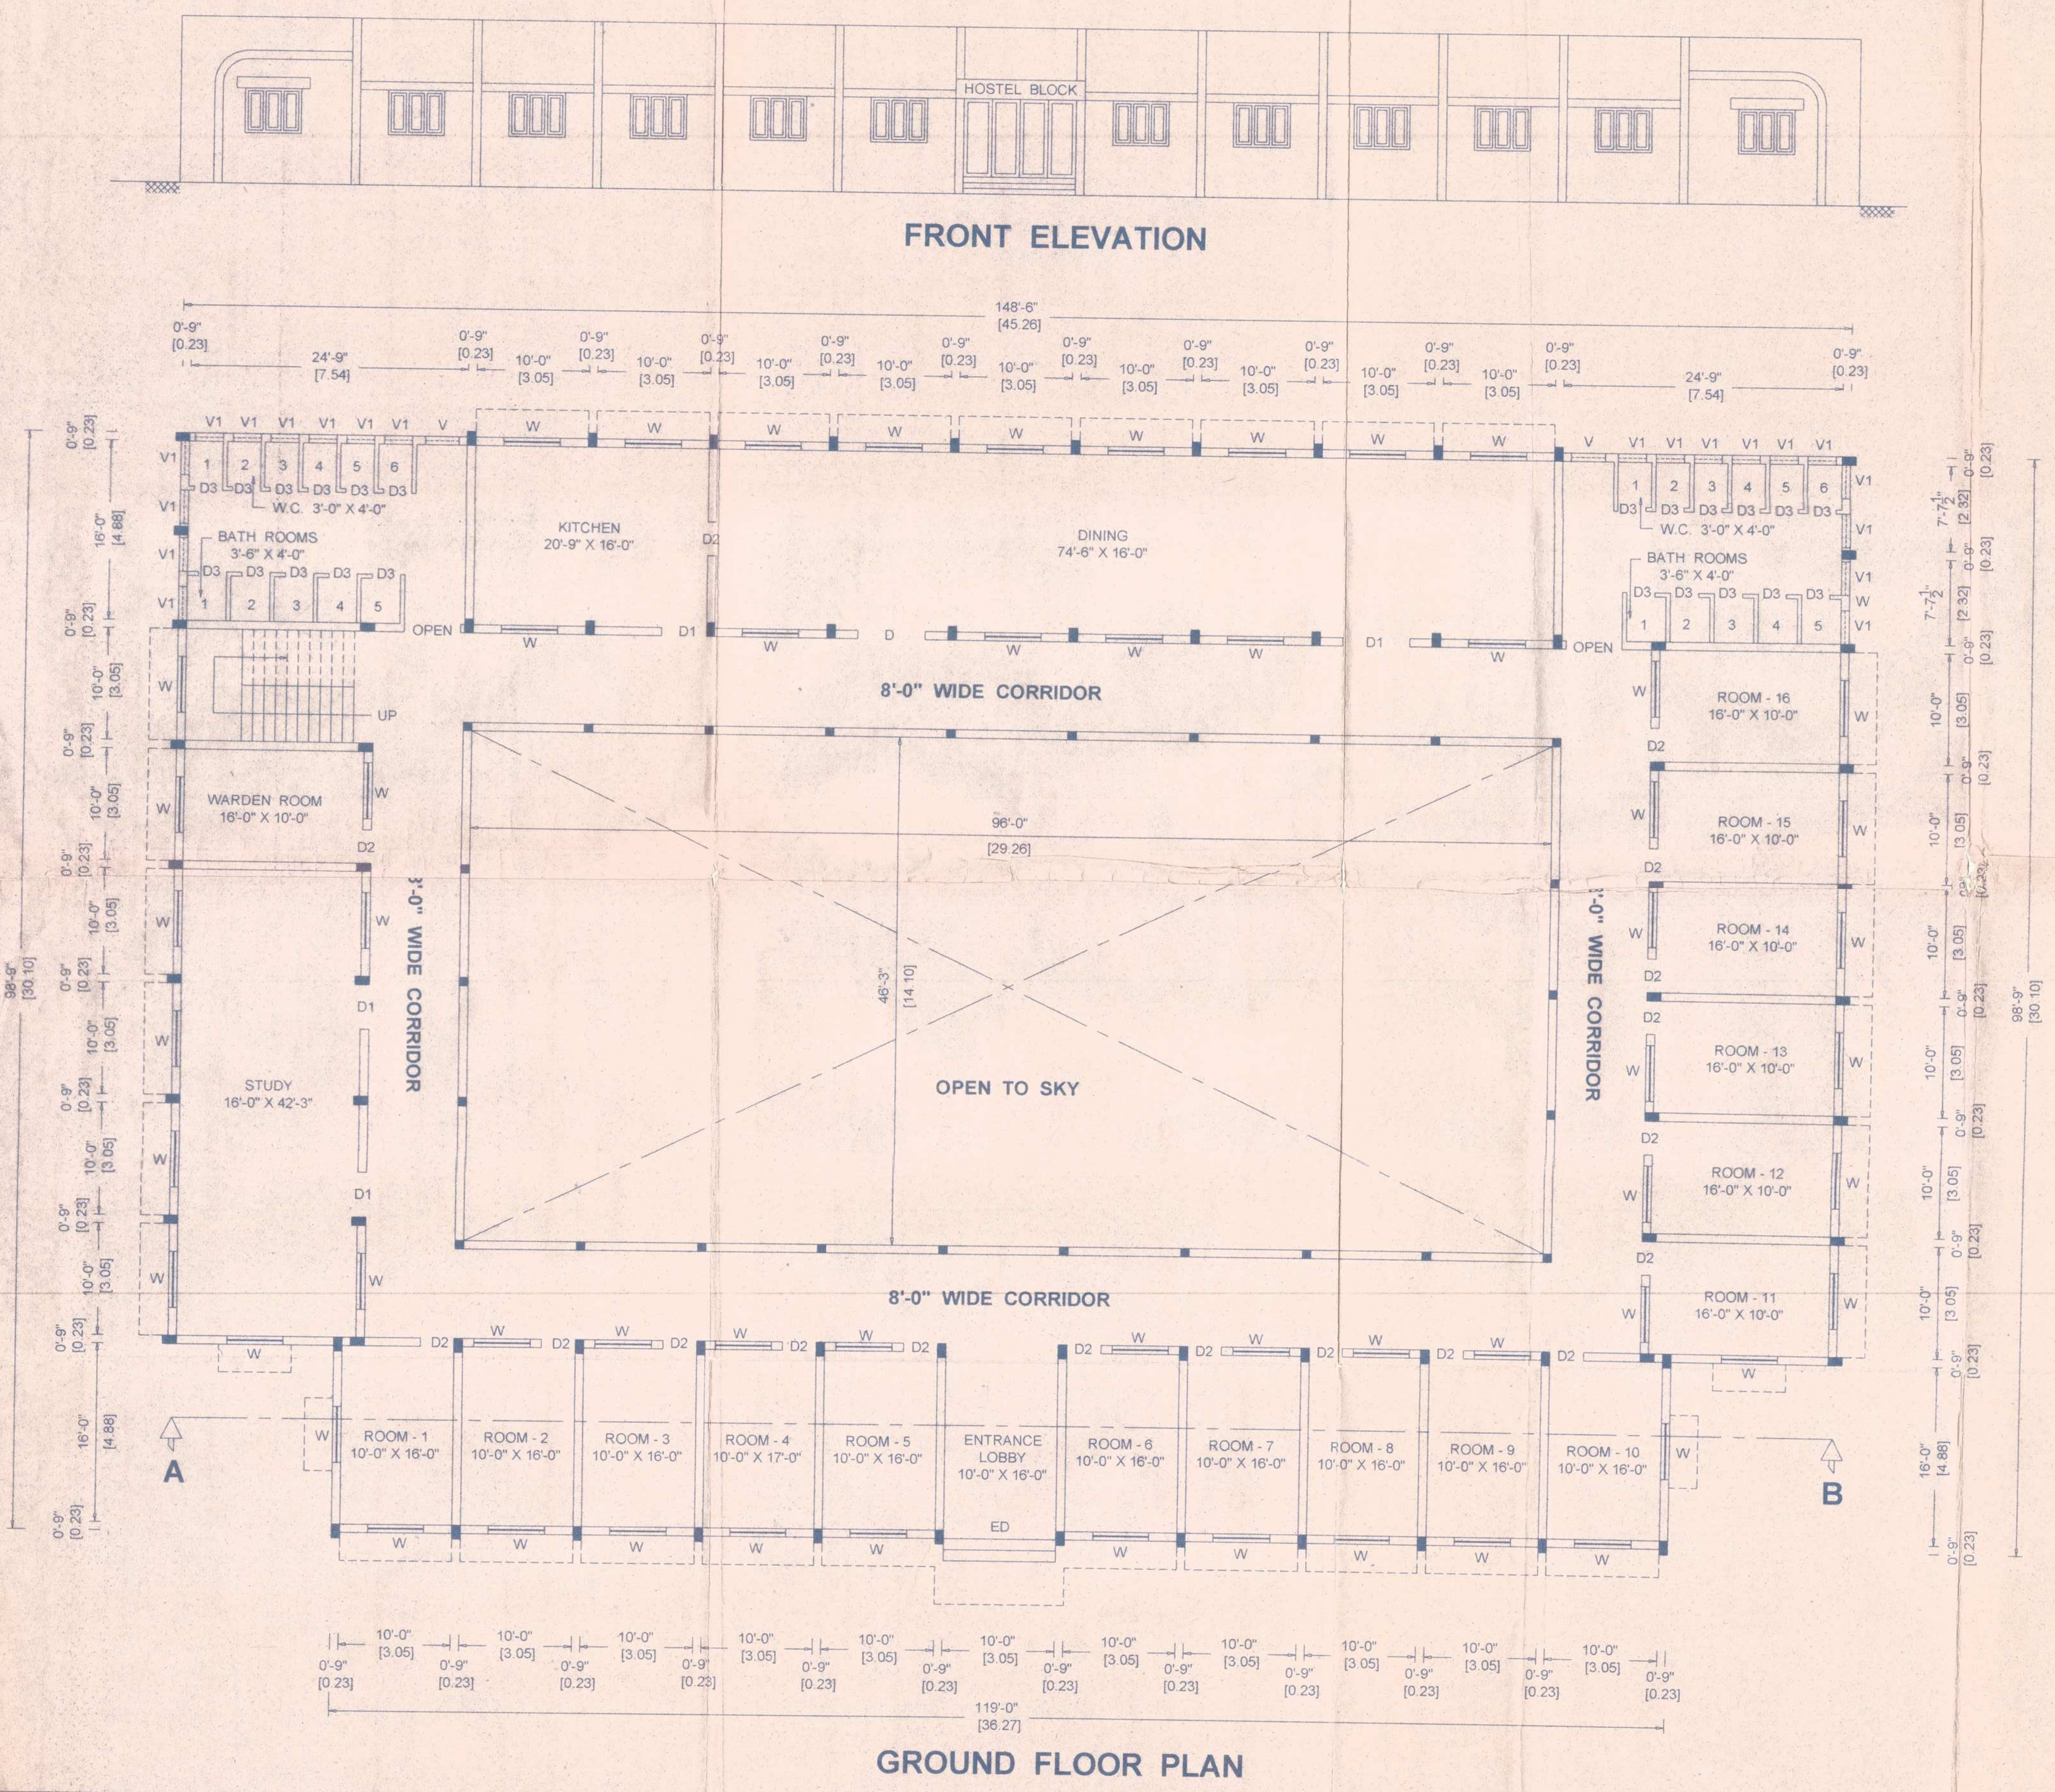

NOTE: SECTION OF THE BUILDING, SITE PLAN AND OTHER DETAILS ARE SEPARATELY ATTACHED AS **SHEET NO : 2**

SPECIFICATION :

FOUNDATION	ISOLATED R.C.C COLUMN FOUNDATION
BASEMENT	BRICK WORK IN CM 1:6 MIX.
SUPERSTRUCTURE	BRICK WORK IN CM 1:6 MIX.
ROOFING	R.C.C. ROOF SLAB 1:2:4 MIX, 4-1/2" THICK.
FLOORING	C.C. FLOORING 1:5:10 MIX AND TOP FINISHED WITH TILES FLOORING
PLASTERING	PLASTERING WITH CM 1:5 MIX - 1/2" THICK
PURPOSE	EDUCATIONAL PURPOSE

AREA DETAIL :
 GROUND FLOOR : 9730 sft. 904.28 sqm.

NOTE:
 ALL DIMENSIONS ARE IN FEET & METRE.

LIST OF JOINERIES :



DOOR	
ED - 10'-0" X 8'-0"	3.05 X 2.44
D - 6'-0" X 7'-0"	1.83 X 2.13
D1 - 4'-0" X 7'-0"	1.22 X 2.13
D2 - 3'-0" X 7'-0"	0.91 X 2.13
D3 - 2'-6" X 7'-0"	0.76 X 2.13
WINDOW	
W - 5'-0" X 4'-0"	1.52 X 1.22
VENTILATOR	
V - 3'-0" X 2'-0"	0.91 X 0.61
V1 - 2'-6" X 2'-0"	0.76 X 0.61

APPLICANT :

 Correspondent
 St. Antony's College of Arts & Science
 Amala Annai Nagar, Thamaraipadi
 Dindigul Dt. 624 005.
 Tamil Nadu India.

ENGINEER :

Mary Pra
Santh
Vince
 Er.N.Gunaseelan., D.C.E
 Licensed Building Surveyor,
 GUNA BUILDERS
 R.No.2, Surya Mansions
 Velva Valamudan Street,
 Y.M.R. Paddy,
 DINDIGUL-624001.

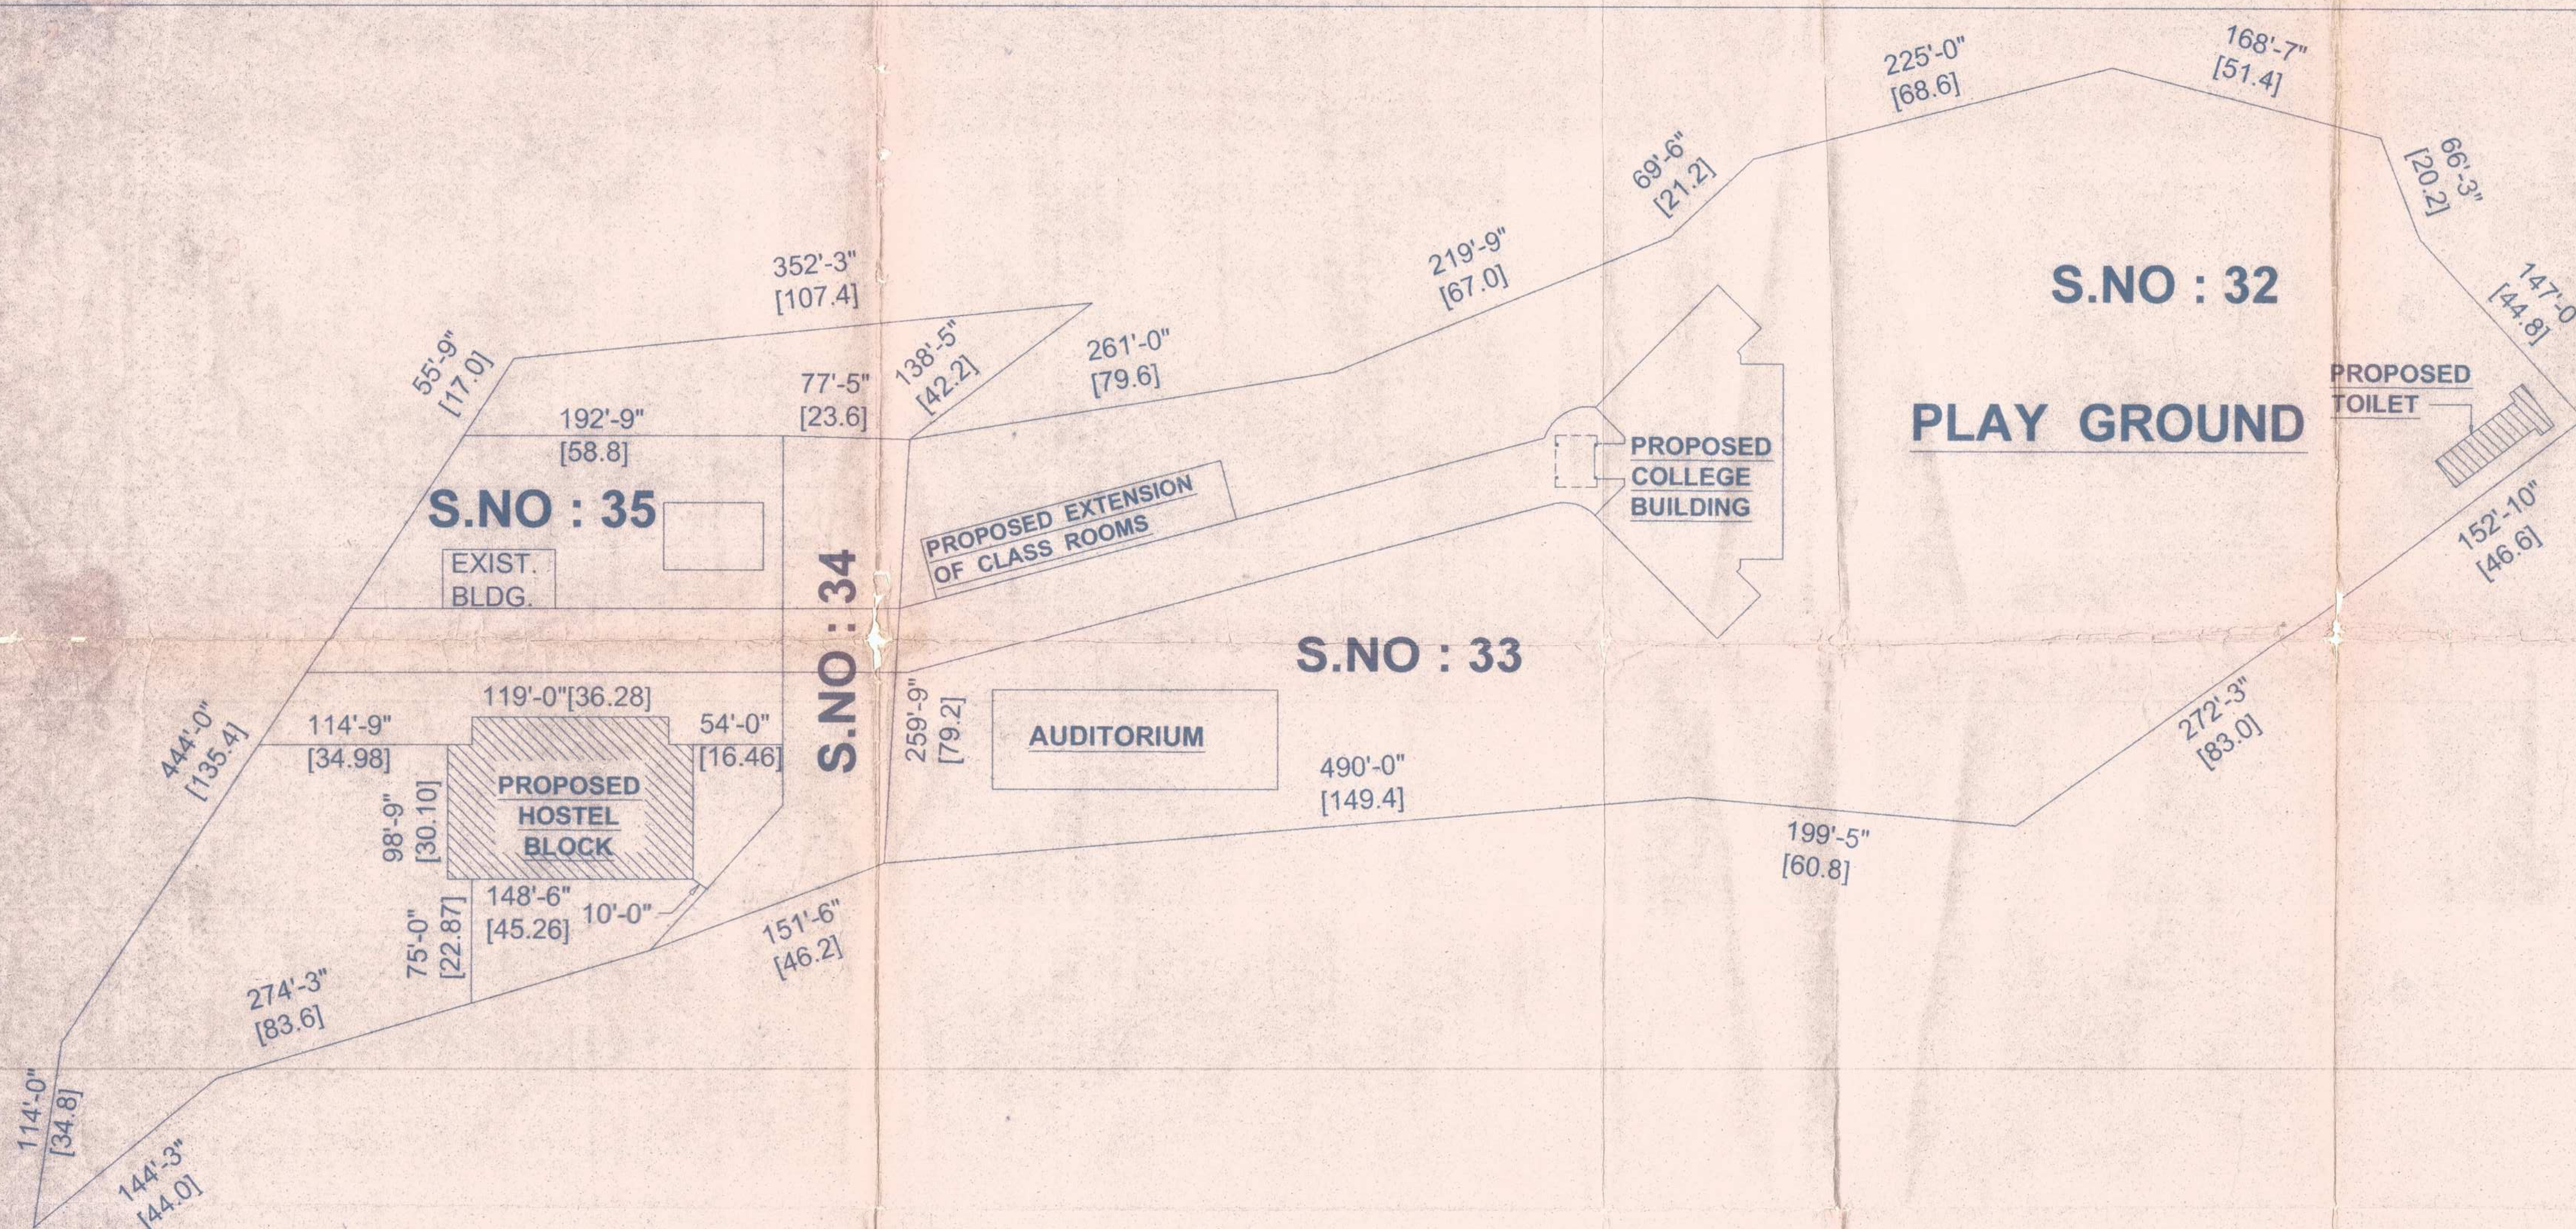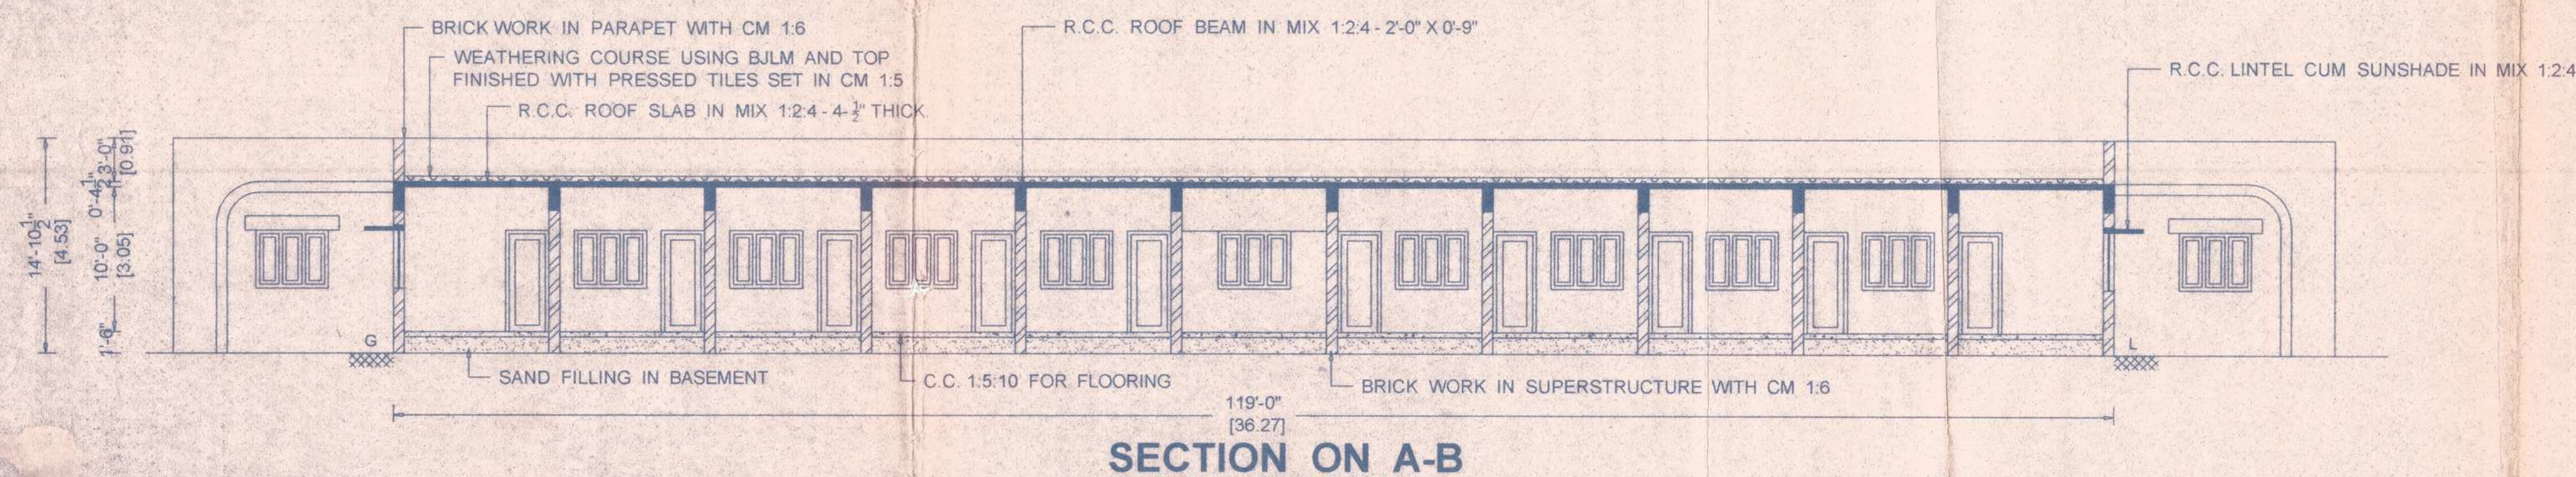

SITE PLAN

SCALE : 1 INCH = 64 FEET
(or) 1: 800

LEGEND :

LAND
BUILDING
ROAD

NOTE :
ALL DIMENSIONS ARE IN FEET & METRE.

ENGINEER:

APPLICANT :

S. Thangavel
Correspondent
St. Antony's College of Arts & Sciences
Amala Annai Nagar, Thamarai Padam
Dindigul Dt. 624 005.
Tamil Nadu, India.

Cell: 94435-71908
Er.N.Gunaseelan, D.C.I.
Licenced Building Surveyor,
GUNA BUILDERS
R.No:2, Surya Mansions
Valke Valmudan Street,
Y.M.R. Patti,
DINDIGUL-624001.

Mary Pra
Cell: 94435-71998
Gunaseelan, D.C.E
Incead Building Surveyor,
JNA BUILDERS
Santh
R.M.2, Surya Mansions
Rajin Valmudan Street,
P. M. R. Patti,
DINDIGUL-624001.
Vince

